CONTRACT NO. 63023

Engineering Enterprises, Inc.

F.A. RTE.	SECTION	COUNTY	TOTAL SHEETS	SHEET NO.
N/A	06-00017-00-PV	KANE	232	96
STA.		TO STA.		
FED. ROAD DIST. NO. _	ILLINOIS	FED. AID PROJECT		

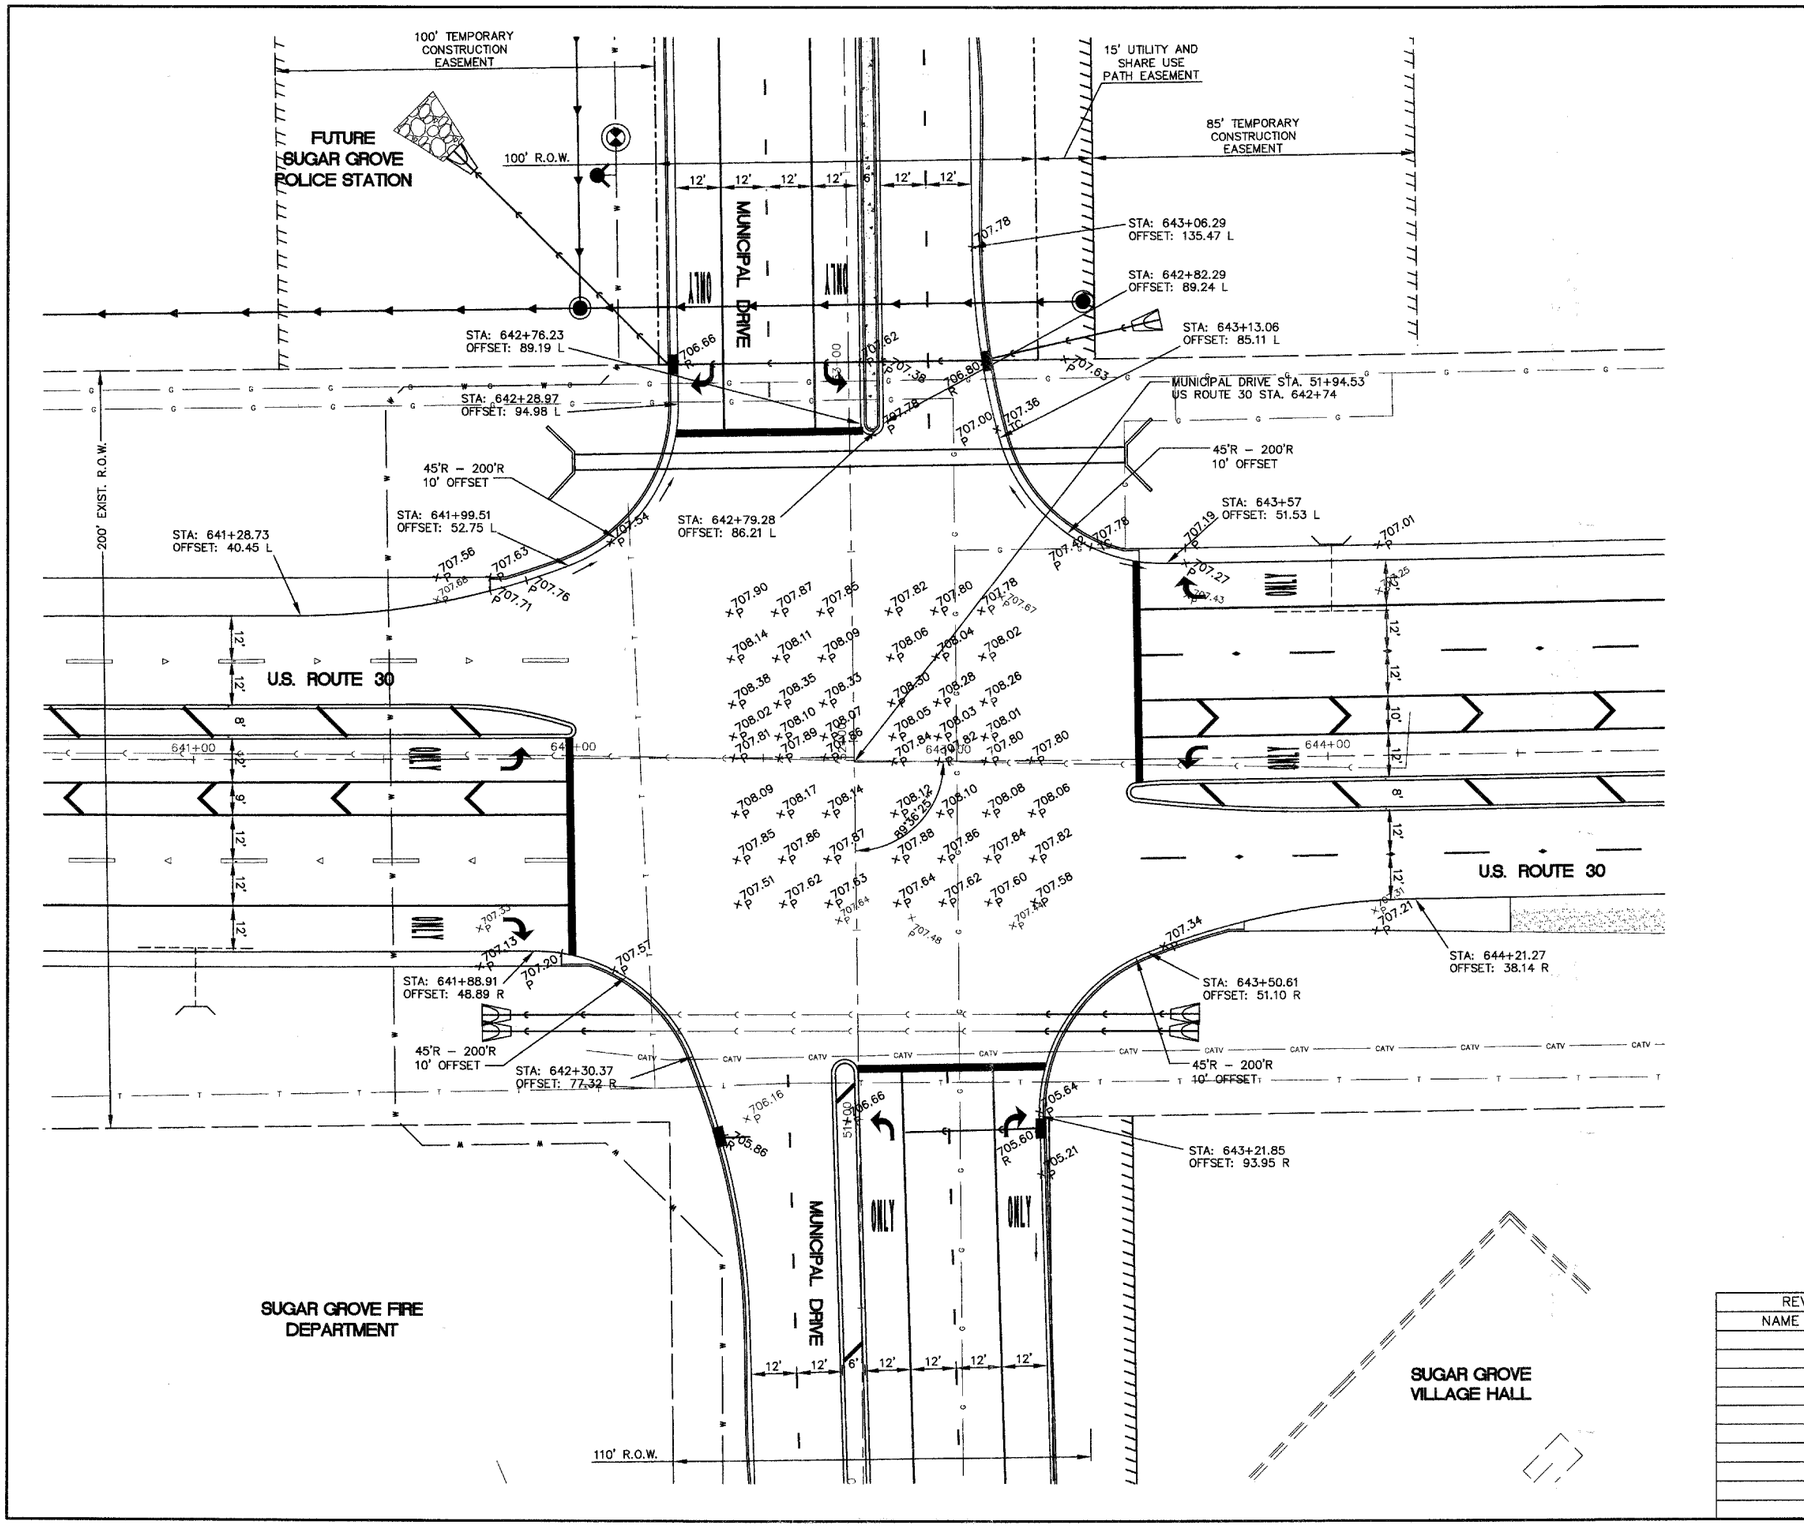

0 20' 40'
SCALE FEET

REVISIONS	
NAME	DATE

ILLINOIS DEPARTMENT OF TRANSPORTATION

INTERSECTION DETAIL – MUNICIPAL DRIVE AND U.S. ROUTE 30

SCALE: 1" = 20'
DATE: 02/07/08
DRAWN BY: KKP
CHECKED BY: WBR

PLAN: SURVEYED / PLOTTED / ALIGNMENT CHECKED / RT. OF WAY CHECKED / CADD FILE NAME / NOTE BOOK NO. / BY / DATE

PROFILE: SURVEYED / PLOTTED / GRADES CHECKED / B.M. NOTED / STRUCTURE NOTATNS CH'KD / NOTE BOOK NO. / BY / DATE

Plotted: May 27, 2008 @ 5:00 PM By: Kris Pung – Tab: 96 INTERSECTION (22x34)

Path: H:\SDSKPROJ\SG0546\DWG\SG0732\DWG FINAL ENG\CONTRACT B\B-SG0546-INTER