CONTRACT NO. 63023

Engineering Enterprises, Inc.

F.A. RTE.	SECTION	COUNTY	TOTAL SHEETS	SHEET NO.
N/A	06-00017-00-PV	KANE	232	133
STA.	TO STA.			
FED. ROAD DIST. NO. _	ILLINOIS	FED. AID PROJECT		

PLAN
SURVEYED
PLOTTED
ALIGNMENT CHECKED
RT. OF WAY CHECKED
CADD FILE NAME
NOTE BOOK
NO.
BY
DATE

PROFILE
SURVEYED
PLOTTED
GRADES CHECKED
B.M. NOTED
STRUCTURE NO'S CHK'D
NOTE BOOK
NO.
BY
DATE

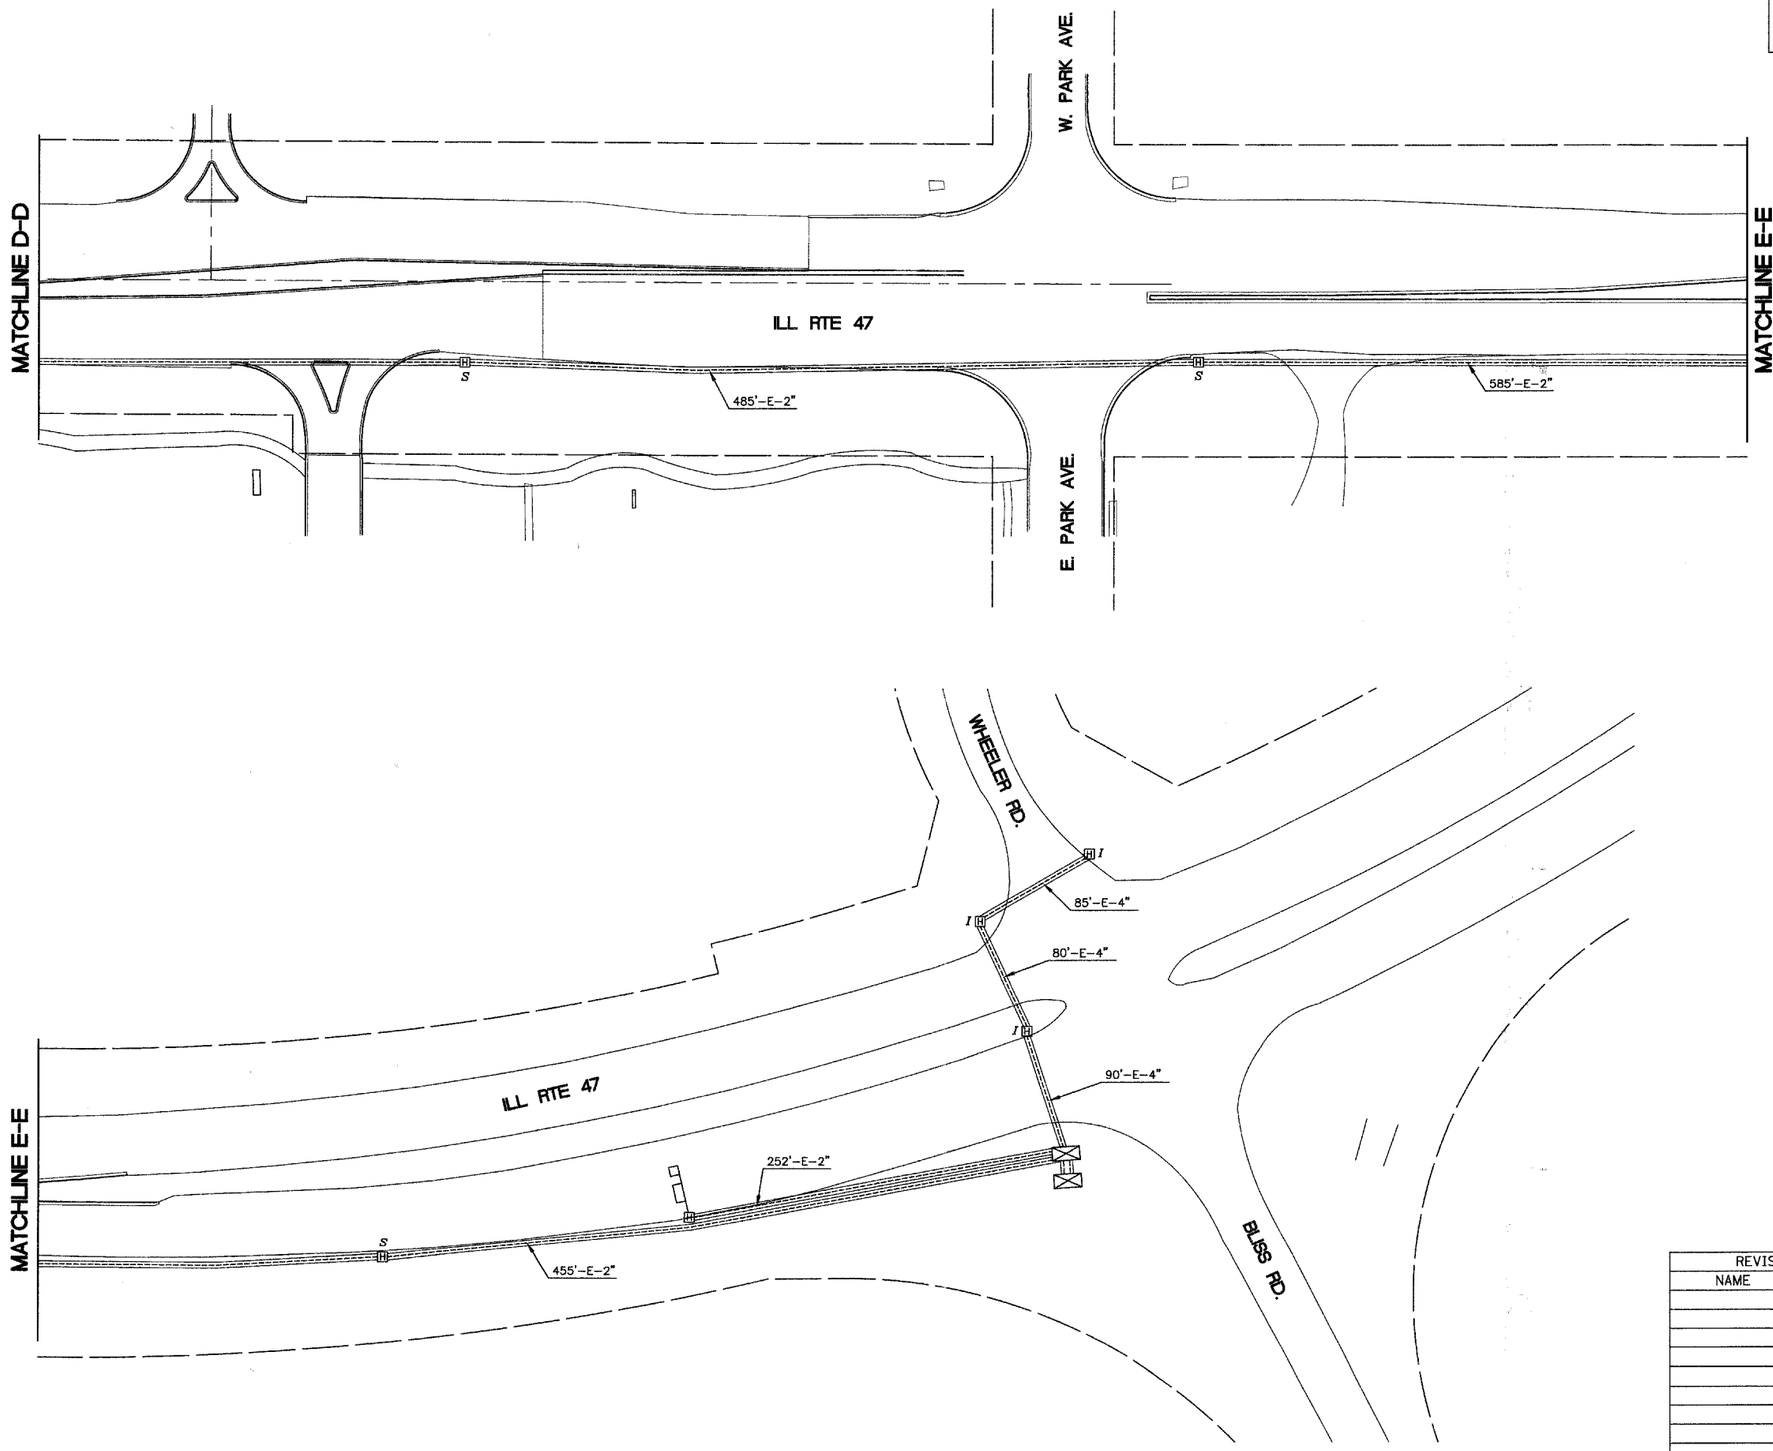

0 50' 100'
SCALE FEET

INTERCONNECT PLAN LEGEND

EXISTING	PROPOSED	
⊠	⊠	CONTROLLER
▨	▨	HANDHOLE
▨	▨	DOUBLE HANDHOLE
H	H	HEAVY-DUTY HANDHOLE
═══	--------	G.S. CONDUIT IN TRENCH OR PUSHED
⬚	⬚	DETECTOR LOOP
	CT	COMMON TRENCH
	UD	UNIT DUCT
S	S	SYSTEM
I	IP	INTERSECTION
T		TELEPHONE
⊗		TEMPORARY WOOD POLE (CLASS 5 OR BETTER) 45 FOOT (13.7m MIN.)

NOTE:

THE TRAFFIC SIGNAL CONTROL EQUIPMENT FOR THIS PROJECT SHALL BE "EAGLE" TO MATCH THE EXISTING ADJACENT SYSTEM.

REVISIONS	
NAME	DATE

ILLINOIS DEPARTMENT OF TRANSPORTATION

INTERCONNECT PLAN ILL RTE 47 FROM GALENA BOULEVARD TO BLISS RD./WHEELER RD. (3 OF 3)

SCALE: 1" = 50' DRAWN BY: KKP

DATE: 05/16/08 CHECKED BY: TVW

Plotted: May 28, 2008 @ 6:25 AM By: Kris Pung - Tab: 133 INTERCON PLN (22x34)

Path: H:\SDSKPROJ\60546\DWG\60732\DWG FINAL ENG\CONTRACT B\E-60546-SIGPLN2