CONTRACT NO. 63023

Engineering Enterprises, Inc.	F.A. RTE.	SECTION	COUNTY	TOTAL SHEETS	SHEET NO.
	N/A	06-00017-00-PV	KANE	232	188
	STA.	TO STA.			
	FED. ROAD DIST. NO. _	ILLINOIS	FED. AID PROJECT		

PLAN
SURVEYED
PLOTTED
NOTE BOOK
NO.
ALIGNMENT CHECKED
RT. OF WAY CHECKED
CADD FILE NAME
BY
DATE

226+00

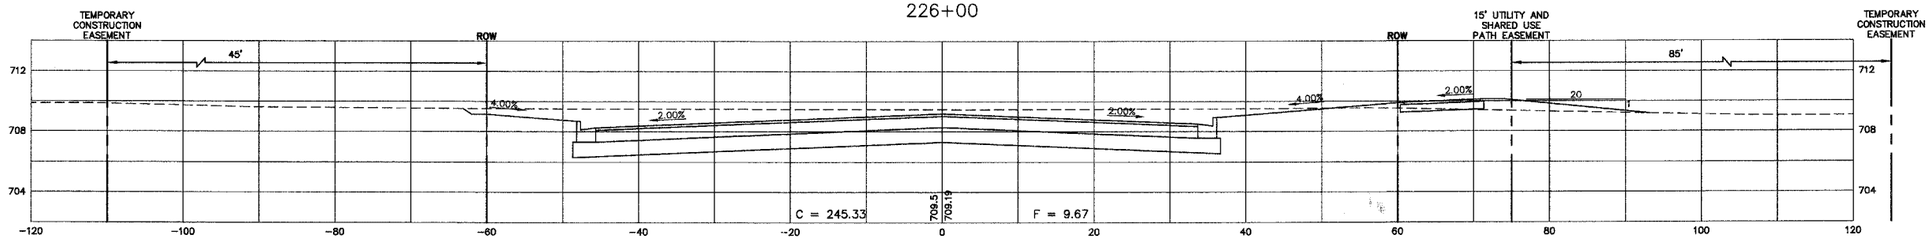

225+50

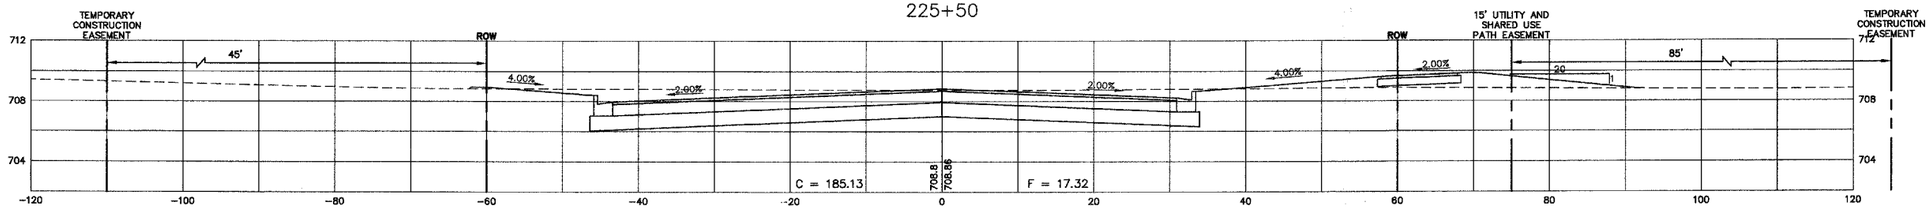

225+00

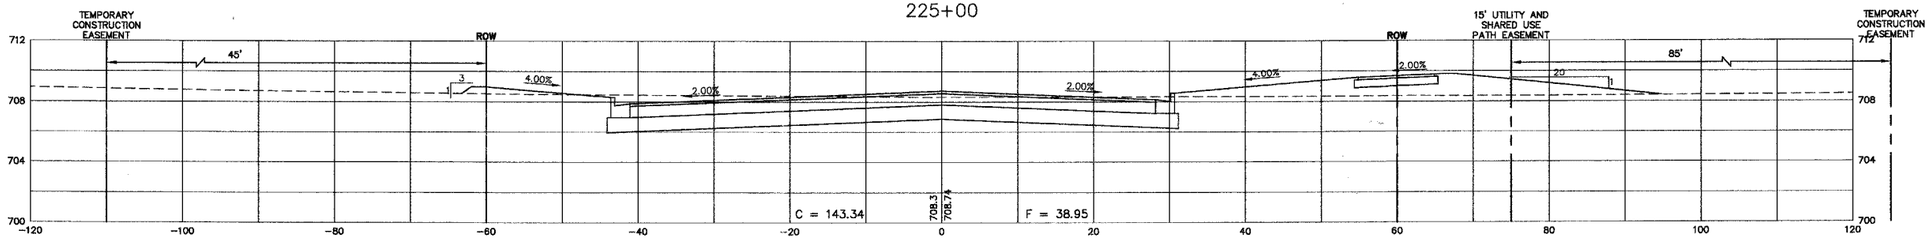

PROFILE
SURVEYED
PLOTTED
NOTE BOOK
NO.
GRADES CHECKED
STAK. NOTED
SIGNATURE
NOTATNS CHKD
BY
DATE

SCALE:
HORZ. 1" = 10'
VERT. 1" = 5'

THE PROPOSED ELEVATIONS SHOWN AT THE CENTERLINE EQUALS THE PGL AT 9' LT./RT.

REVISIONS	
NAME	DATE

ILLINOIS DEPARTMENT OF TRANSPORTATION

GALENA BOULEVARD CROSS SECTIONS

SCALE:
DRAWN BY: KKP
DATE: 02/07/08
CHECKED BY: WBR

Plotted: May 27, 2008 @ 4:46 PM By: Terri Salder-Johnson - Tab: 188 SECTION (22x34)

Path: H:\SDSKPROJ\5600546\DWG\5607732\DWG FINAL ENG\CONTRACT B\B-5600546-XSEC2