CONTRACT NO. 63023

Engineering Enterprises, Inc.

F.A. RTE.	SECTION	COUNTY	TOTAL SHEETS	SHEET NO.
N/A	06-00017-00-PV	KANE	232	191
STA.	TO STA.			
FED. ROAD DIST. NO. _	ILLINOIS	FED. AID PROJECT		

PLAN
SURVEYED
PLOTTED
NOTE BOOK
NO.
ALIGNMENT CHECKED
RT. OF WAY CHECKED
CADD FILE NAME
BY
DATE

PROFILE
SURVEYED
PLOTTED
NOTE BOOK
NO.
GRADES CHECKED
B.M. NOTED
STRUCTURE NOTATNS CKHD
BY
DATE

231+00 (LOCATED WITHIN IL. ROUTE 47)

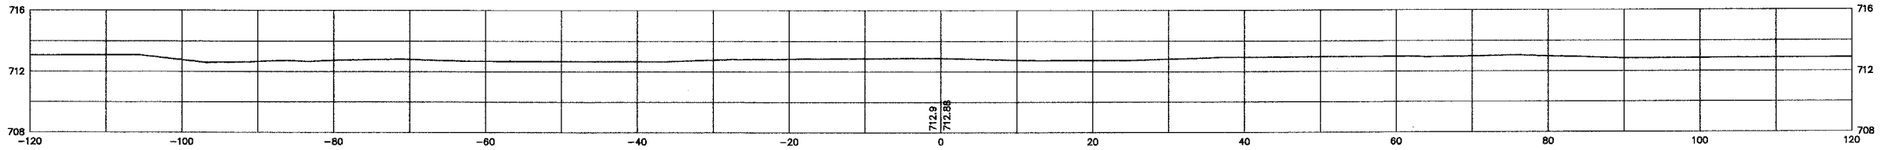

230+50 (LOCATED WITHIN IL. ROUTE 47)

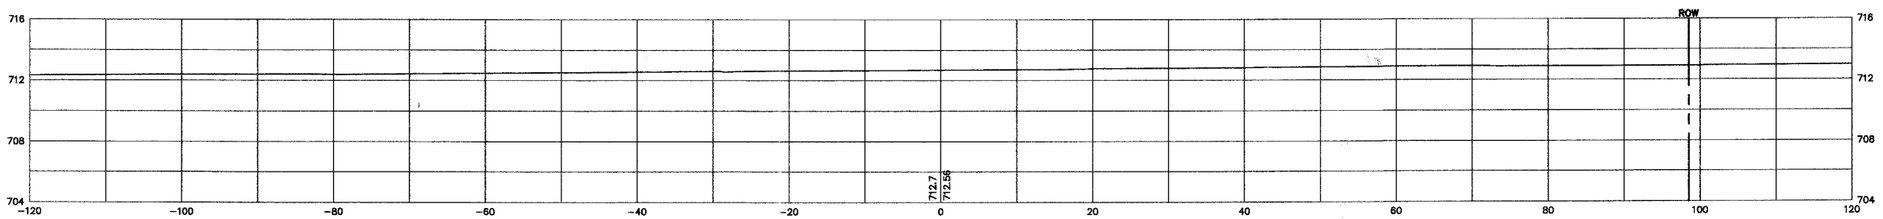

230+00 (LOCATED WITHIN IL. ROUTE 47)

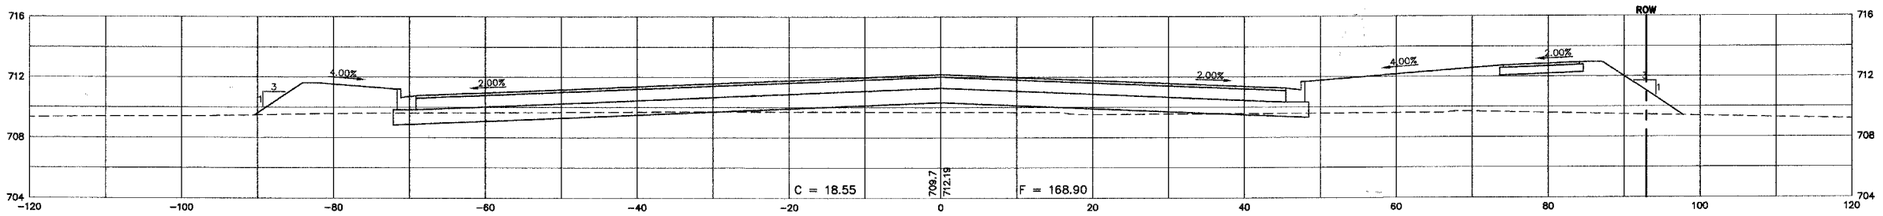

229+50

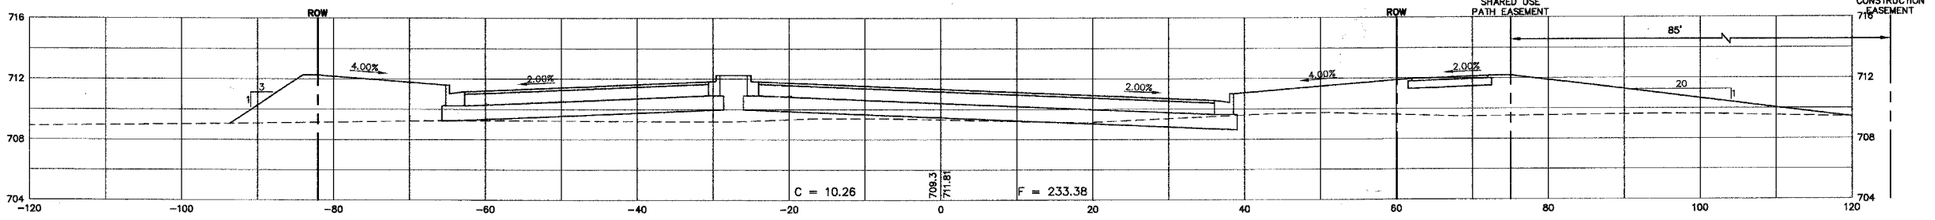

SCALE:
HORZ. 1" = 10'
VERT. 1" = 5'

THE PROPOSED ELEVATIONS SHOWN AT THE CENTERLINE EQUALS THE PGL AT 9' LT./RT.

REVISIONS	
NAME	DATE

ILLINOIS DEPARTMENT OF TRANSPORTATION

GALENA BOULEVARD CROSS SECTIONS

SCALE:
DATE: 02/07/08
DRAWN BY: KKP
CHECKED BY: WBR

Plotted: May 27, 2008 @ 4:44 PM By: Terri Seidler-Johnson -- Tab: 191 SECTION (22x34)

Path: H:\SDSPROJ\SG0546\DWG\SG0732\DWG FINAL ENG\CONTRACT B\B-SG0546-XSEC2