CONTRACT NO. 63023

Engineering Enterprises, Inc.	F.A. RTE.	SECTION	COUNTY	TOTAL SHEETS	SHEET NO.
	N/A	06-00017-00-PV	KANE	232	204
	STA.	TO STA.			
	FED. ROAD DIST. NO. _	ILLINOIS	FED. AID PROJECT		

PLAN
SURVEYED
PLOTTED
NOTE BOOK
NO. ____
ALIGNMENT CHECKED
RT. OF WAY CHECKED
CADD FILE NAME
BY
DATE

PROFILE
SURVEYED
PLOTTED
GRADES CHECKED
NOTE BOOK
NO. ____
B.M. NOTED
STRUCTURE NOTATIONS CHKD
BY
DATE

250+00

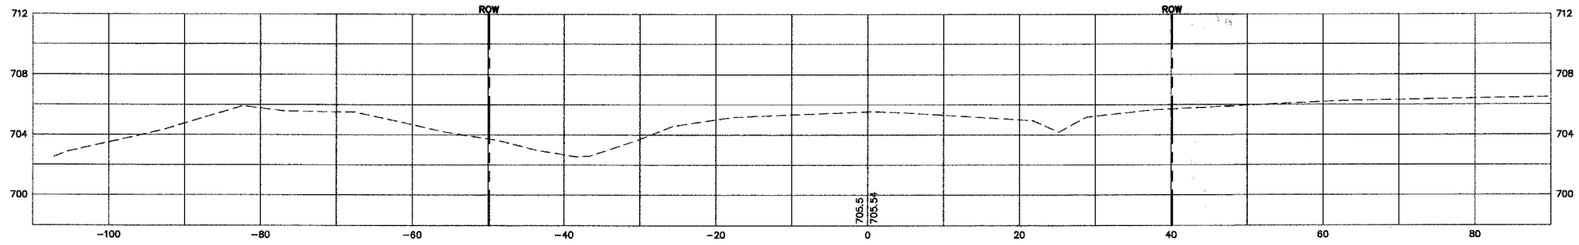

249+50

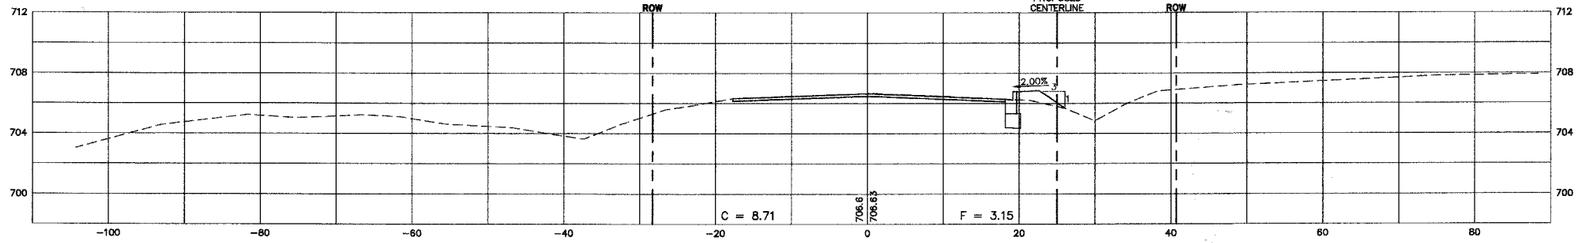

SCALE:
HORZ. 1" = 10'
VERT. 1" = 5'

REVISIONS	
NAME	DATE

ILLINOIS DEPARTMENT OF TRANSPORTATION

GALENA BOULEVARD CROSS SECTIONS

SCALE:
DATE: 02/07/08
DRAWN BY: KKP
CHECKED BY: WBR

Plotted: May 28, 2008 @ 11:01 AM By: Kris Pung - Tab: 204 SECTION (22x34)

Path: N:\SDSKPROJ\SG0546\DWG\SG07J2\DWG FINAL ENG\CONTRACT B\B-SG0546-XSEC2