CONTRACT NO. 63023

Engineering Enterprises, Inc.

F.A. RTE.	SECTION	COUNTY	TOTAL SHEETS	SHEET NO.
N/A	06-00017-00-PV	KANE	232	209
STA.		TO STA.		
FED. ROAD DIST. NO. _	ILLINOIS	FED. AID PROJECT		

635+00

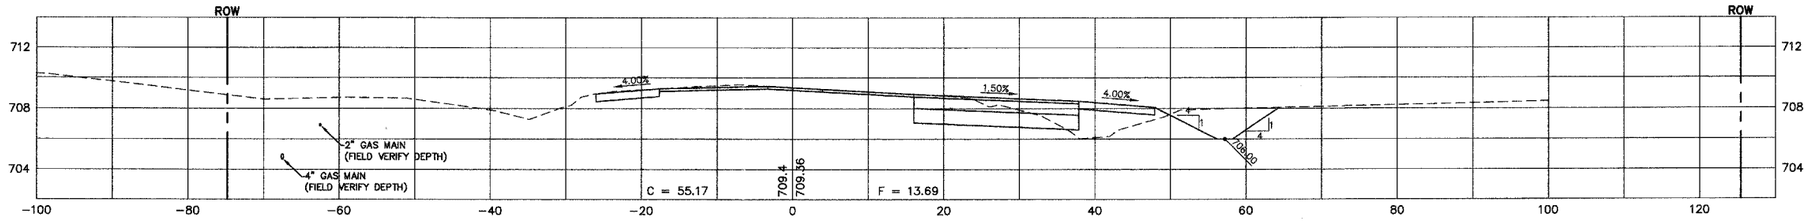

634+50

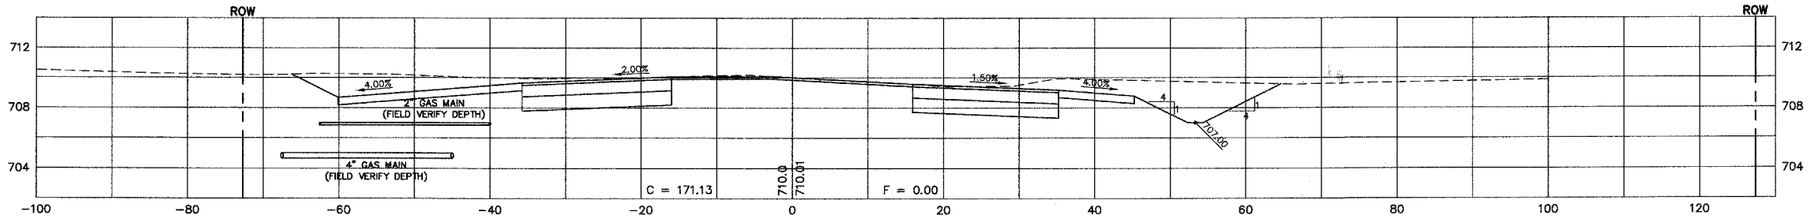

634+00

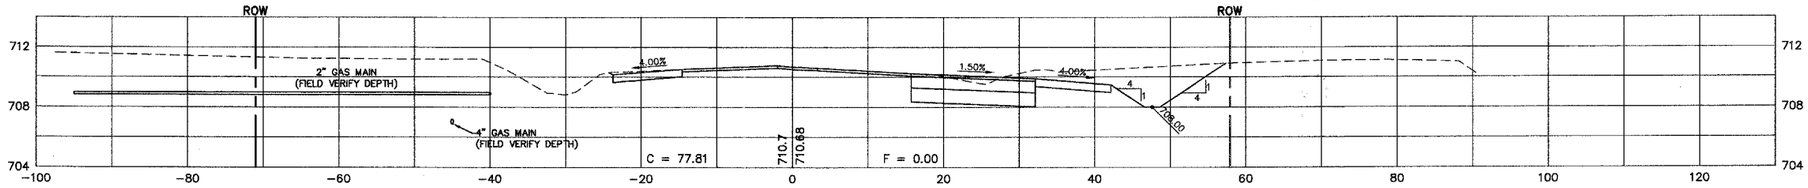

633+50

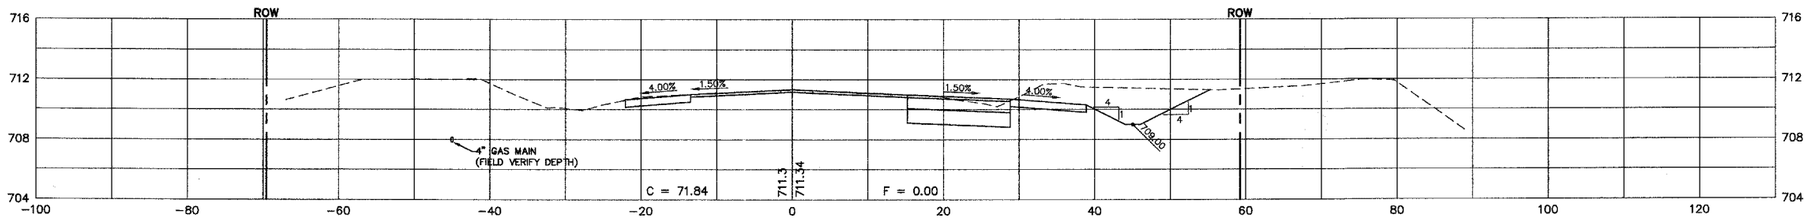

SCALE:
HORZ. 1" = 10'
VERT. 1" = 5'

REVISIONS	
NAME	DATE

ILLINOIS DEPARTMENT OF TRANSPORTATION

U.S. ROUTE 30 CROSS SECTIONS

SCALE:
DATE: 02/07/08
DRAWN BY: KKP
CHECKED BY: WBR

PLAN
NOTE BOOK NO.
SURVEYED
PLOTTED
ALIGNMENT CHECKED
RT. OF WAY CHECKED
CADD FILE NAME
BY
DATE

PROFILE
NOTE BOOK NO.
SURVEYED
PLOTTED
GRADES CHECKED
B.M. NOTED
STRUCTURE NOTATNS CHKD
BY
DATE

Plotted: May 27, 2008 @ 4:58 PM By: Terri Seidler-Johnson - Tab: 209 SECTION (22x34)

Path: H:\SDSKPROJ\SG0546\DWG\SG0732\DWG FINAL ENG\CONTRACT B\B-SG0546-XSEC3