CONTRACT NO. 63023

Engineering Enterprises, Inc.	F.A. RTE.	SECTION	COUNTY	TOTAL SHEETS	SHEET NO.
	N/A	06-00017-00-PV	KANE	232	226
	STA.		TO STA.		
	FED. ROAD DIST. NO. _	ILLINOIS	FED. AID PROJECT		

PLAN
SURVEYED BY DATE
PLOTTED
NOTE BOOK
NO.
ALIGNMENT CHECKED
GRADES CHECKED
R.O.W. MAY CHECKED
CADD FILE NAME

PROFILE
SURVEYED BY DATE
PLOTTED
NOTE BOOK
NO.
GRADES CHECKED
STRUCTURE NO'S/NS CHKD
STRUCTURE NO'S/NS CHKD

302+50

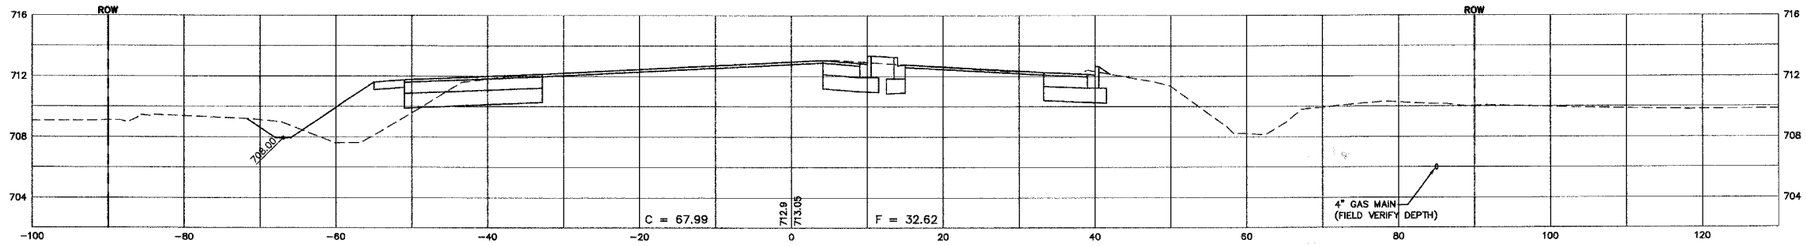

302+00

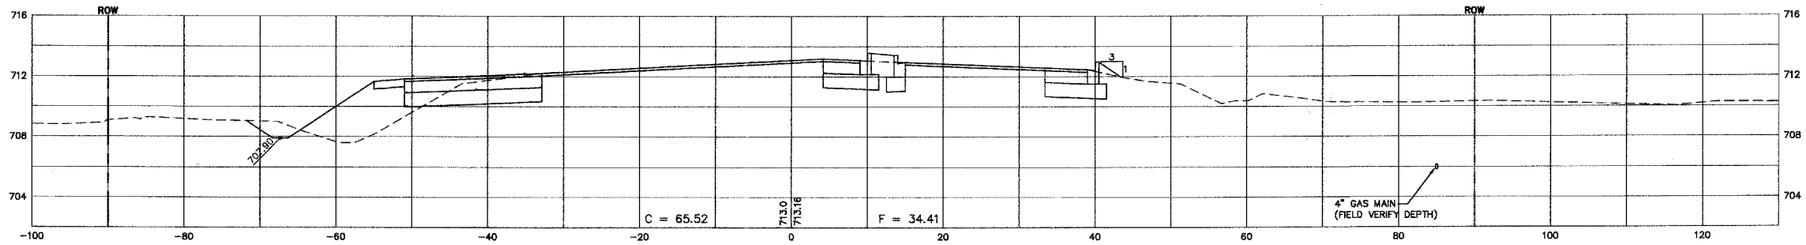

301+50

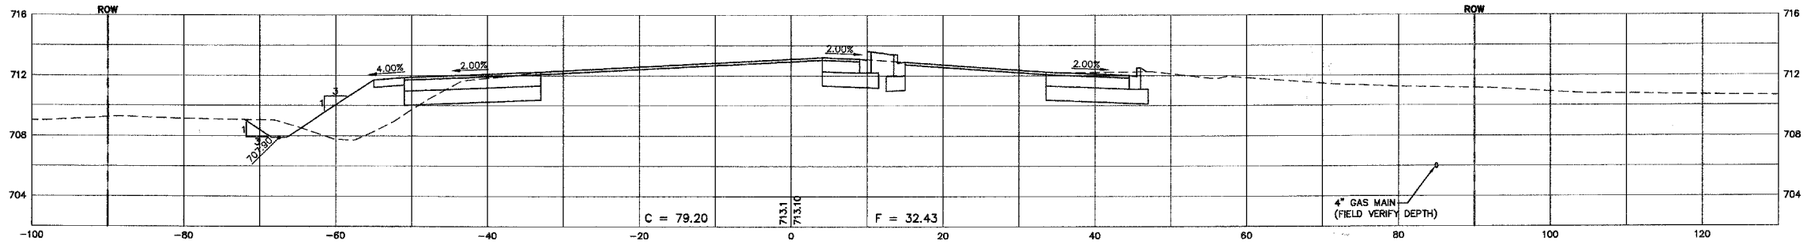

SCALE:
HORZ. 1" = 10'
VERT. 1" = 5'

REVISIONS	
NAME	DATE

ILLINOIS DEPARTMENT OF TRANSPORTATION

ILLINOIS ROUTE 47
CROSS SECTIONS

SCALE:
DATE: 02/07/08
DRAWN BY: KKP
CHECKED BY: WBR

Plotted: May 28, 2008 @ 6:40 AM By: Kris Pung — Tab: 226 SECTION (22x34)

Path: H:\SDSKPRO\S605546\DWG\S607132.DWG FINAL ENG\CONTRACT B\B-S605546-XSEC4