F.A.U. ROUTE NO.	SECTION	COUNTY	SHEETS	SHEET NO.
1379	08-00050-00-RS	DUPAGE	13	8
ILLINOIS PROJECT: M-8003 (662)				
CONTRACT NO.: ??				

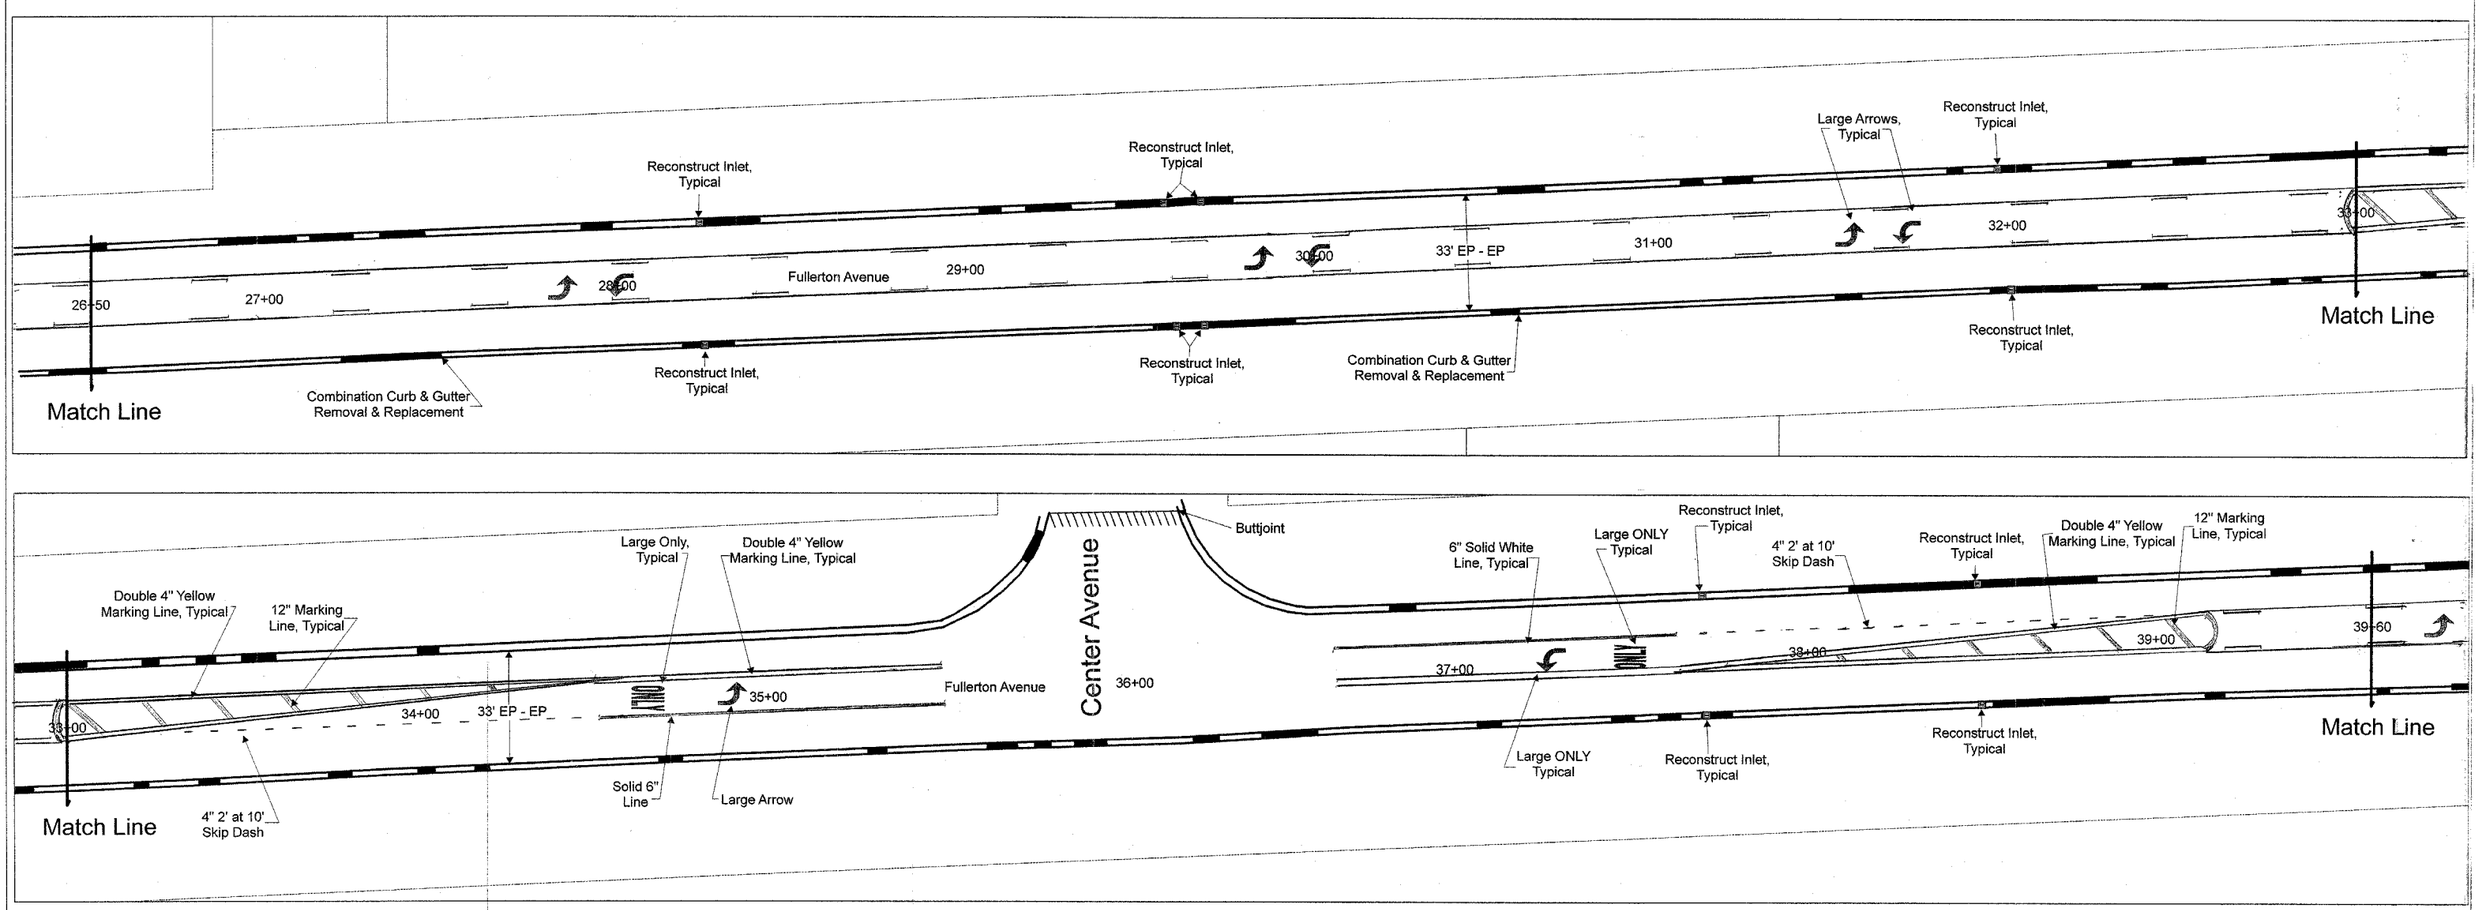

PROJECT NO.:	M-8003 (662)
DWG FILE:	FULLERTON AVENUE
SCALE:	1/20
DRAWING DATE:	1/10/08
DESIGNED BY:	FC
DRAWN BY:	FC
CHECKED BY:	BC
PLOTTED BY:	MS

VILLAGE OF CAROL STREAM
ILLINOIS

FULLERTON AVENUE
(LAPP) PROJECT

Carol Stream
© 1996 Village of Carol Stream

VILLAGE OF CAROL STREAM
ENGINEERING SERVICES
500 N. GARY AVENUE
60188
(630) 871 - 6220

N

REVISION	DATE

PLAN SHEET DESIGNATION

- COVER
- G - GENERAL
- H - HAZARDOUS MATERIALS
- C - CIVIL
- L - LANDSCAPE
- S - STRUCTURAL
- A - ARCHITECTURAL
- I - INTERIORS
- Q - EQUIPMENT
- F - FIRE PROTECTION
- P - PLUMBING
- M - MECHANICAL
- E - ELECTRICAL
- T - TELECOMMUNICATIONS
- R - RESOURCE

SHEET TITLE

STA 26+50 - STA 39+60

8 OF 13