F.A.U RTE.	SECTION	COUNTY	TOTAL SHEETS	SHEET NO.
2689	06-00087-00-PK	COOK	18	12
STA.	TO STA.			
	ILLINOIS FED. AID PROJECT			
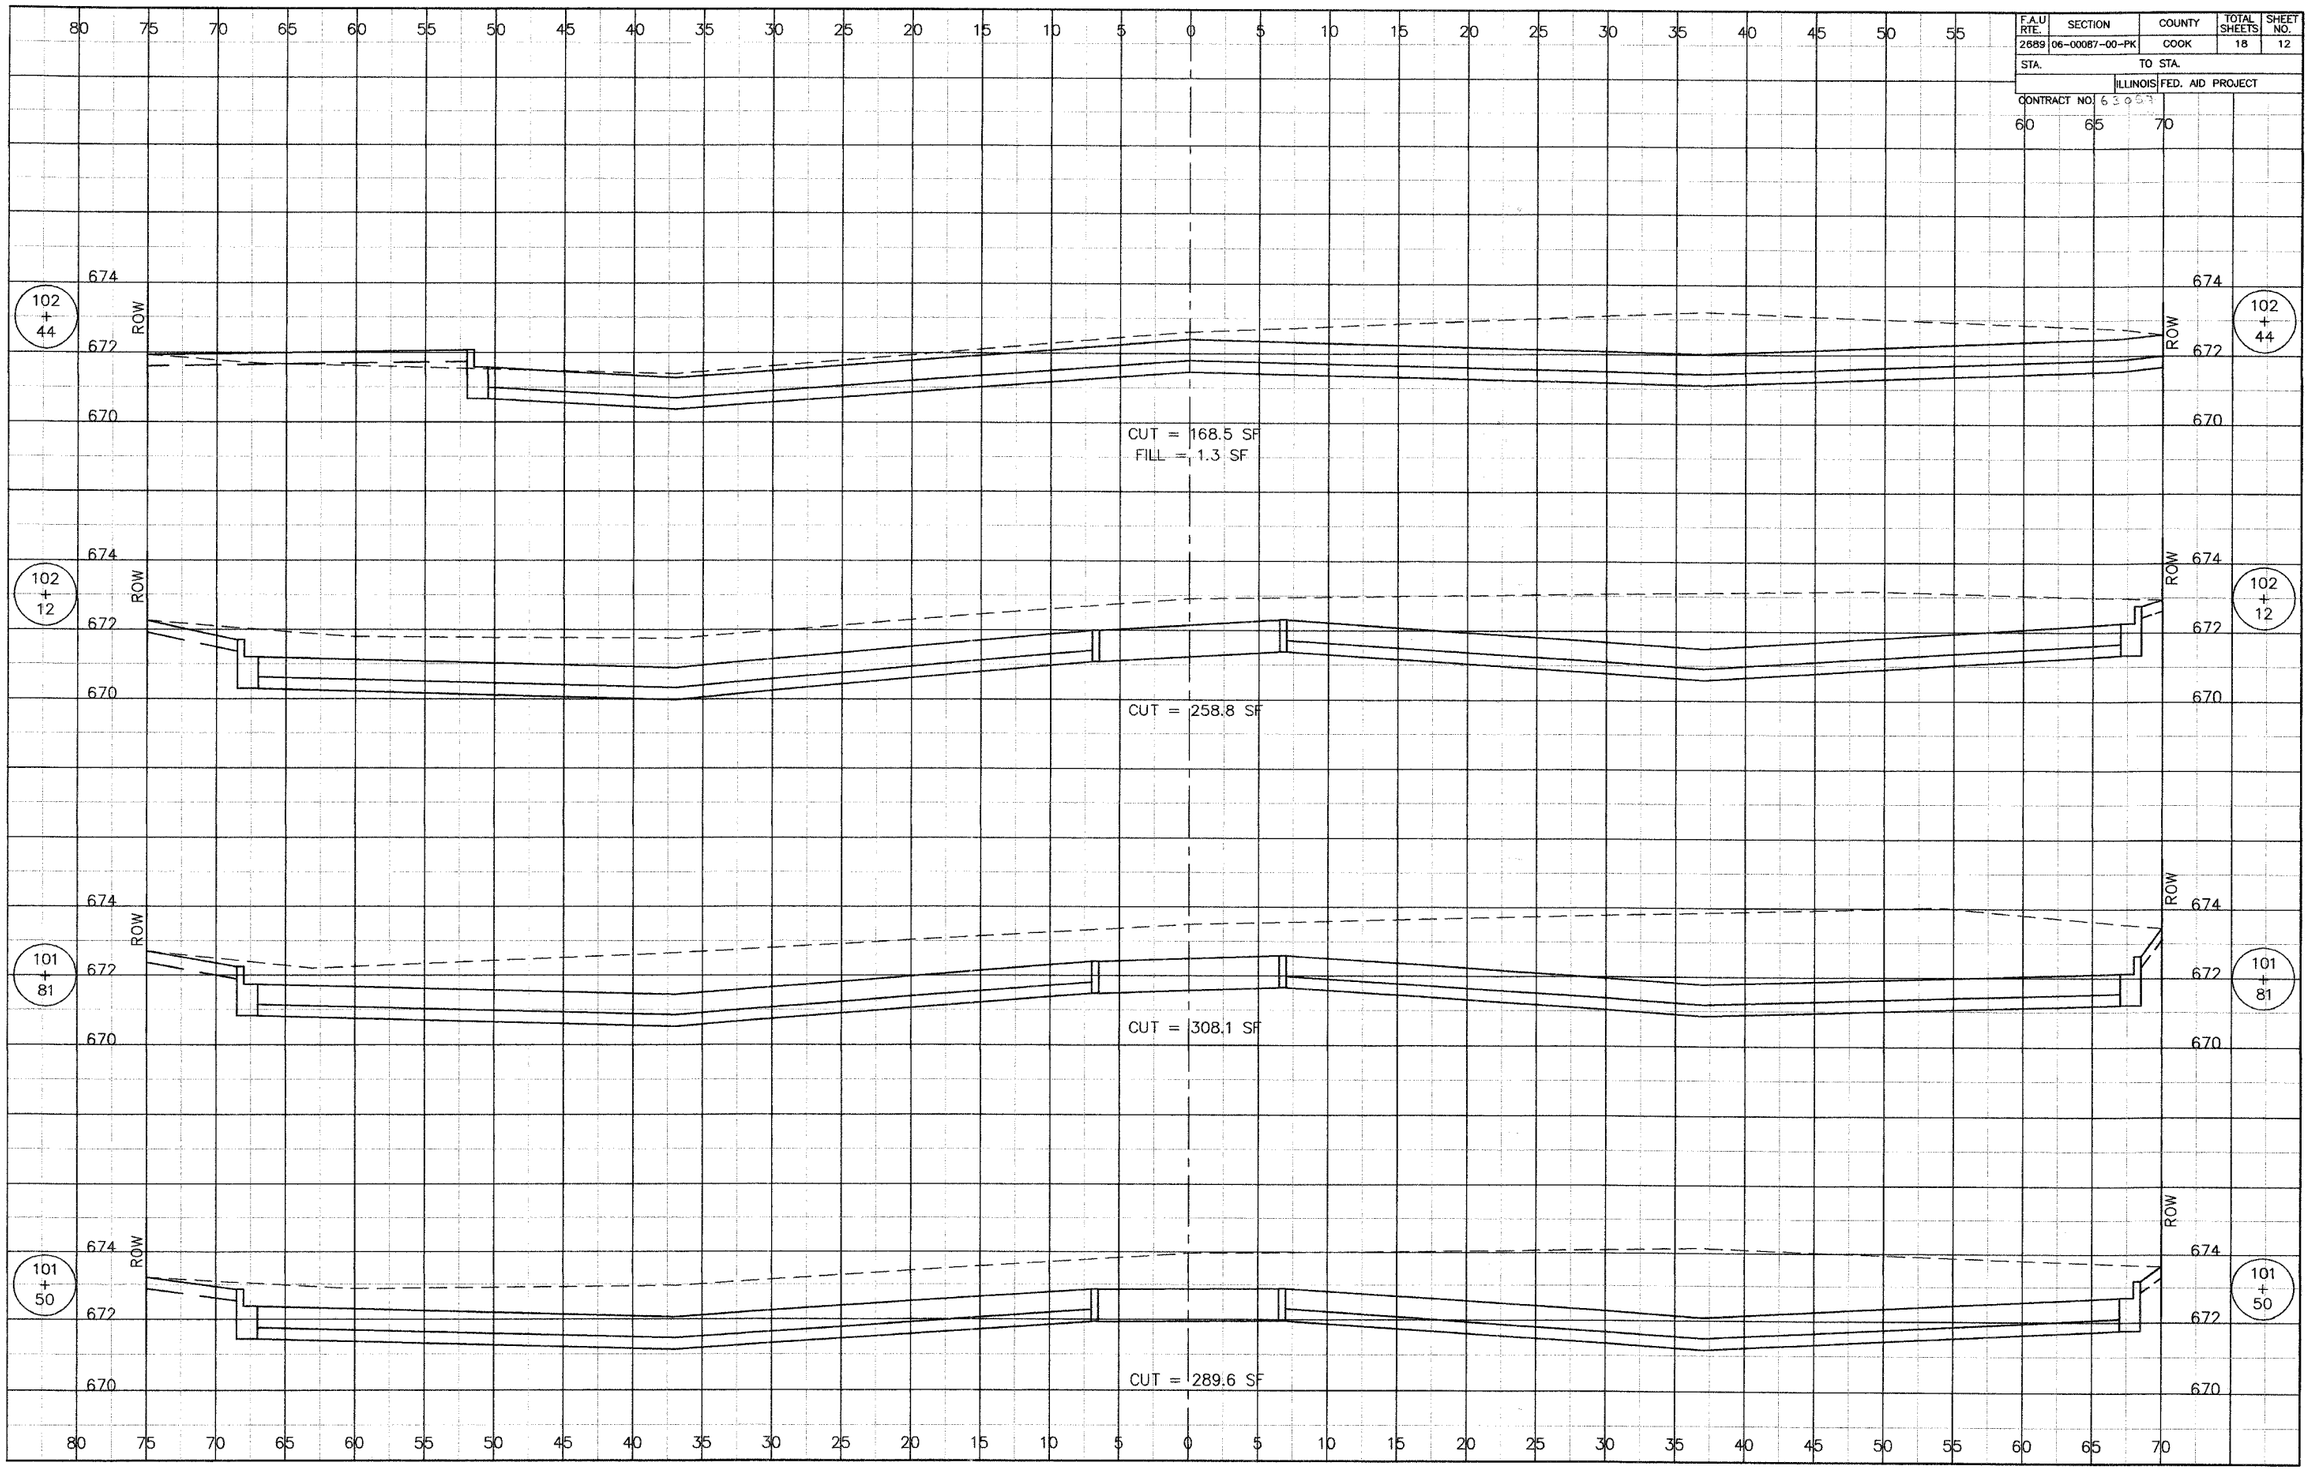
CONTRACT NO. 63057