TYPICAL RAMP TAPER

STA 99+20 TO 99+70.10

STA 162+50 TO 163+00

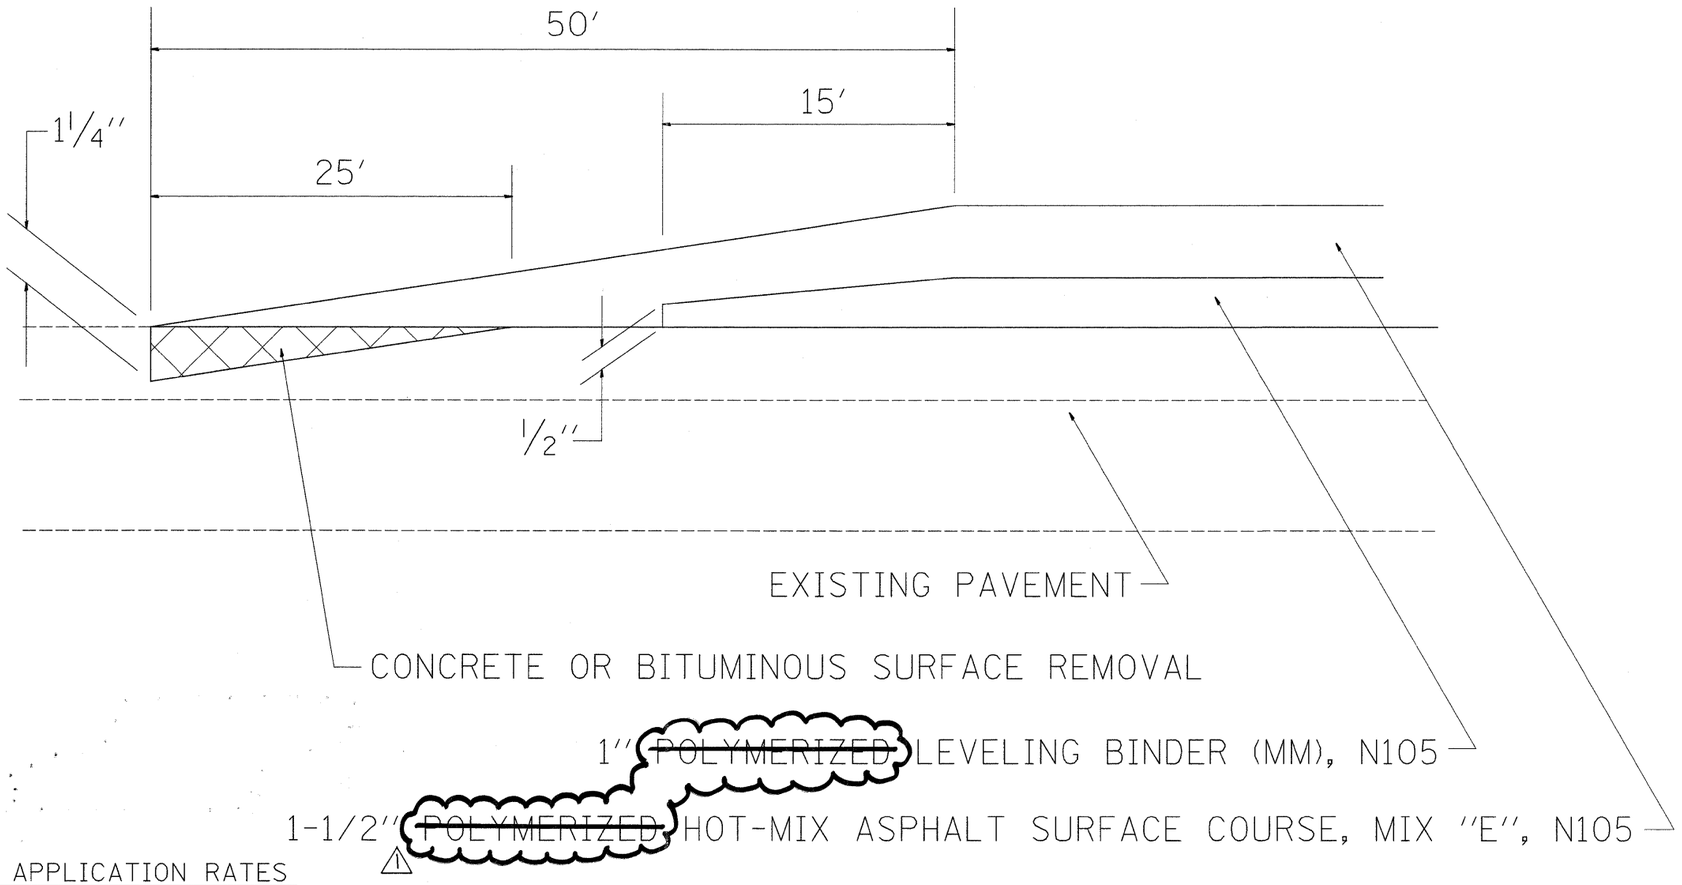

BITUMINOUS APPLICATION RATES

SURFACE MIXTURES: 119 LB/SY-IN

OTHER BITUMINOUS MIXTURES: 112 LB/SY-IN

BITUMINOUS MATERIAL (PRIME COAT): 0.000286 TON/SY

AGGREGATE (PRIME COAT): 0.0015 TON/SY

⚠ REVISED 7-23-08

* D2 SPRING PATCHING 2007-2

FILE NAME = P:\1-80 resurfcvr.dgn	USER NAME = grantpm	DESIGNED -	REVISED -
		DRAWN -	REVISED -
	PLOT SCALE = 50.000 ' / IN.	CHECKED -	REVISED -
	PLOT DATE = Thu May 15 11:03:29 2008	DATE -	REVISED -

STATE OF ILLINOIS
DEPARTMENT OF TRANSPORTATION

TYPICAL SECTIONS

SCALE: | SHEET NO. OF SHEETS | STA. | TO STA.

F.A.I. RTE.	SECTION	COUNTY	TOTAL SHEETS	SHEET NO.
80	*	ROCK ISLAND	31	11
		CONTRACT NO. 64D34		
FED. ROAD DIST. NO.	ILLINOIS	FED. AID PROJECT		