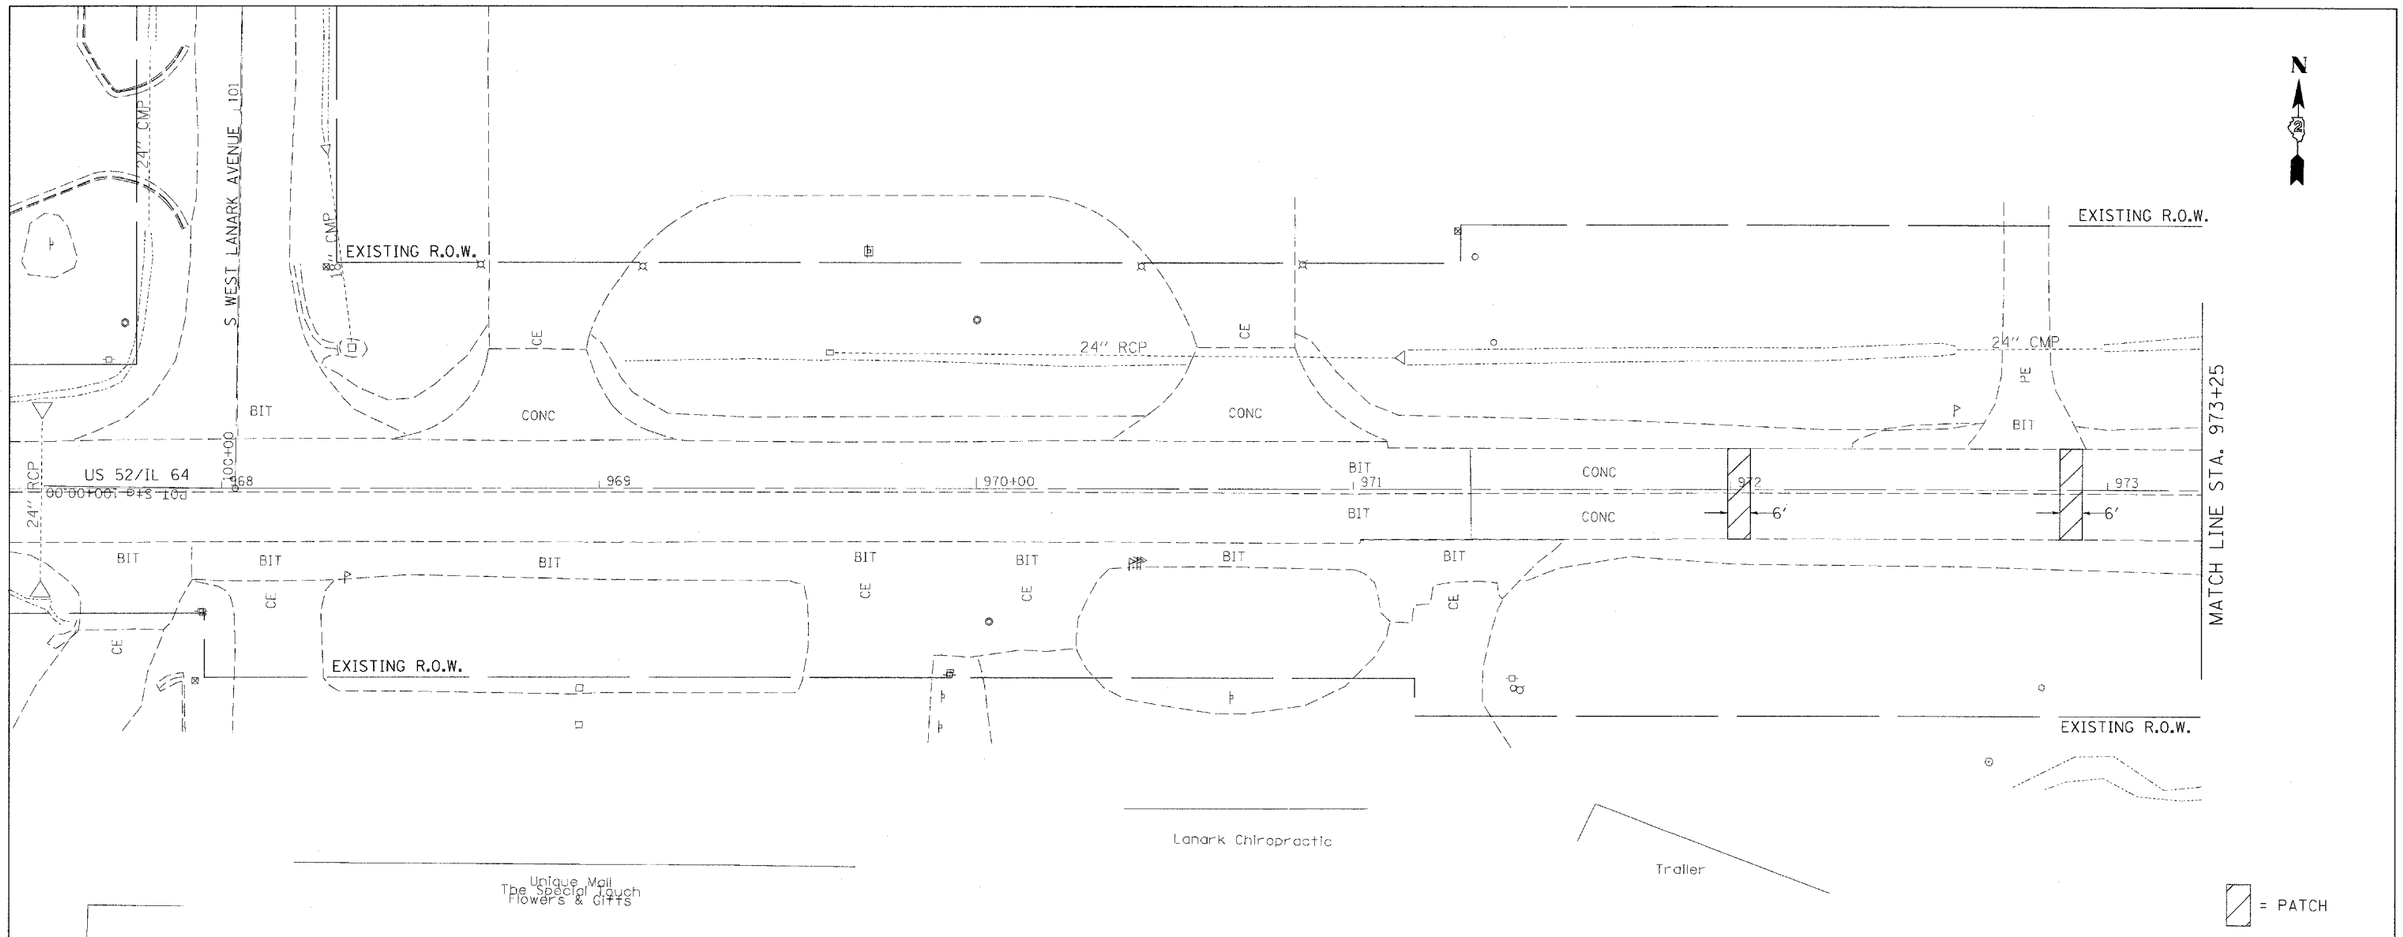

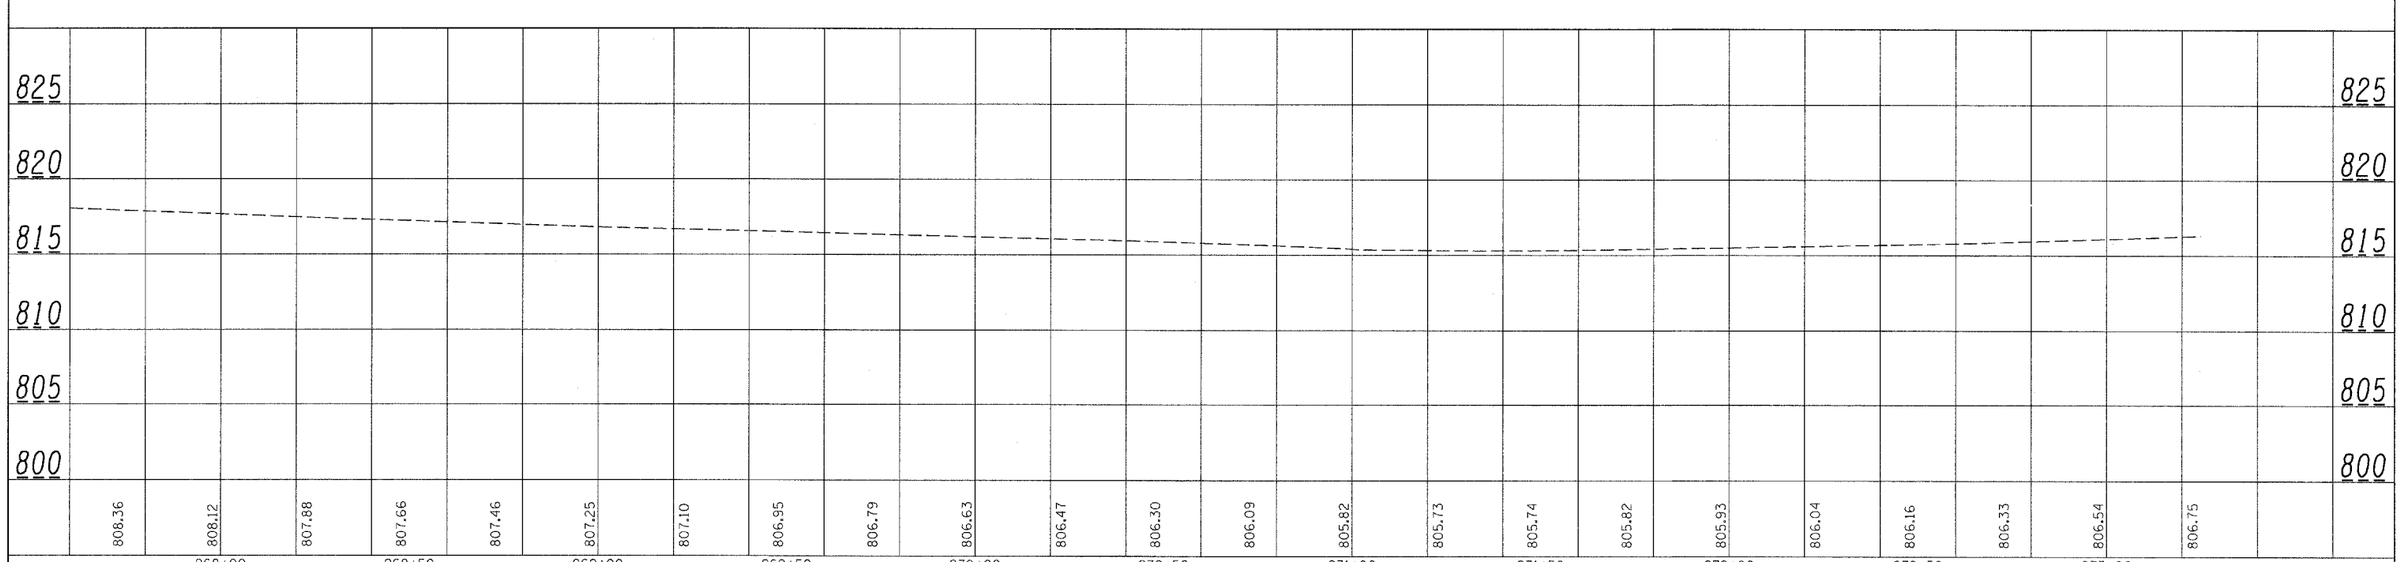

PLAN: SURVEYED, PLOTTED, ALIGNMENT CHECKED, BASE MAP ADDED, CADD FILE NAME, NOTE BOOK, NO., BY, DATE

PROFILE: SURVEYED, PLOTTED, GRADES CHECKED, BASE MAP ADDED, STRUCTURE NO'S/PINS CHKD, NOTE BOOK, NO., BY, DATE

FILE NAME = c:\projects\p206100\d06100pln.dgn	USER NAME = duncanfa	DESIGNED - ---	REVISED - ---
		DRAWN - ---	REVISED - ---
	PLOT SCALE = 20.0000 ' / IN.	CHECKED - ---	REVISED - ---
	PLOT DATE - Fri May 16 10:19:22 2008	DATE -	REVISED - ---

STATE OF ILLINOIS
DEPARTMENT OF TRANSPORTATION

US 52/IL 64 PLAN & PROFILE

SCALE: 20 | SHEET NO. __ OF ___ SHEETS | STA. 973+50 TO STA. 979+00

F.A.P. RTE.	SECTION	COUNTY	TOTAL SHEETS	SHEET NO.
17	4RS-4	CARROLL	35	19

CONTRACT NO. 64E12

FED. ROAD DIST. NO. _ | ILLINOIS | FED. AID PROJECT