FINAL SURVEY	NOTE BOOK	NO.
SURVEYED	BY	
PLOTTED		
TEMPLATE		
AREAS	DATE	
AREAS CHECKED		

ORIGINAL SURVEY	NOTE BOOK	NO.
SURVEYED	BY	
PLOTTED		
TEMPLATE		
AREAS	DATE	
AREAS CHECKED		

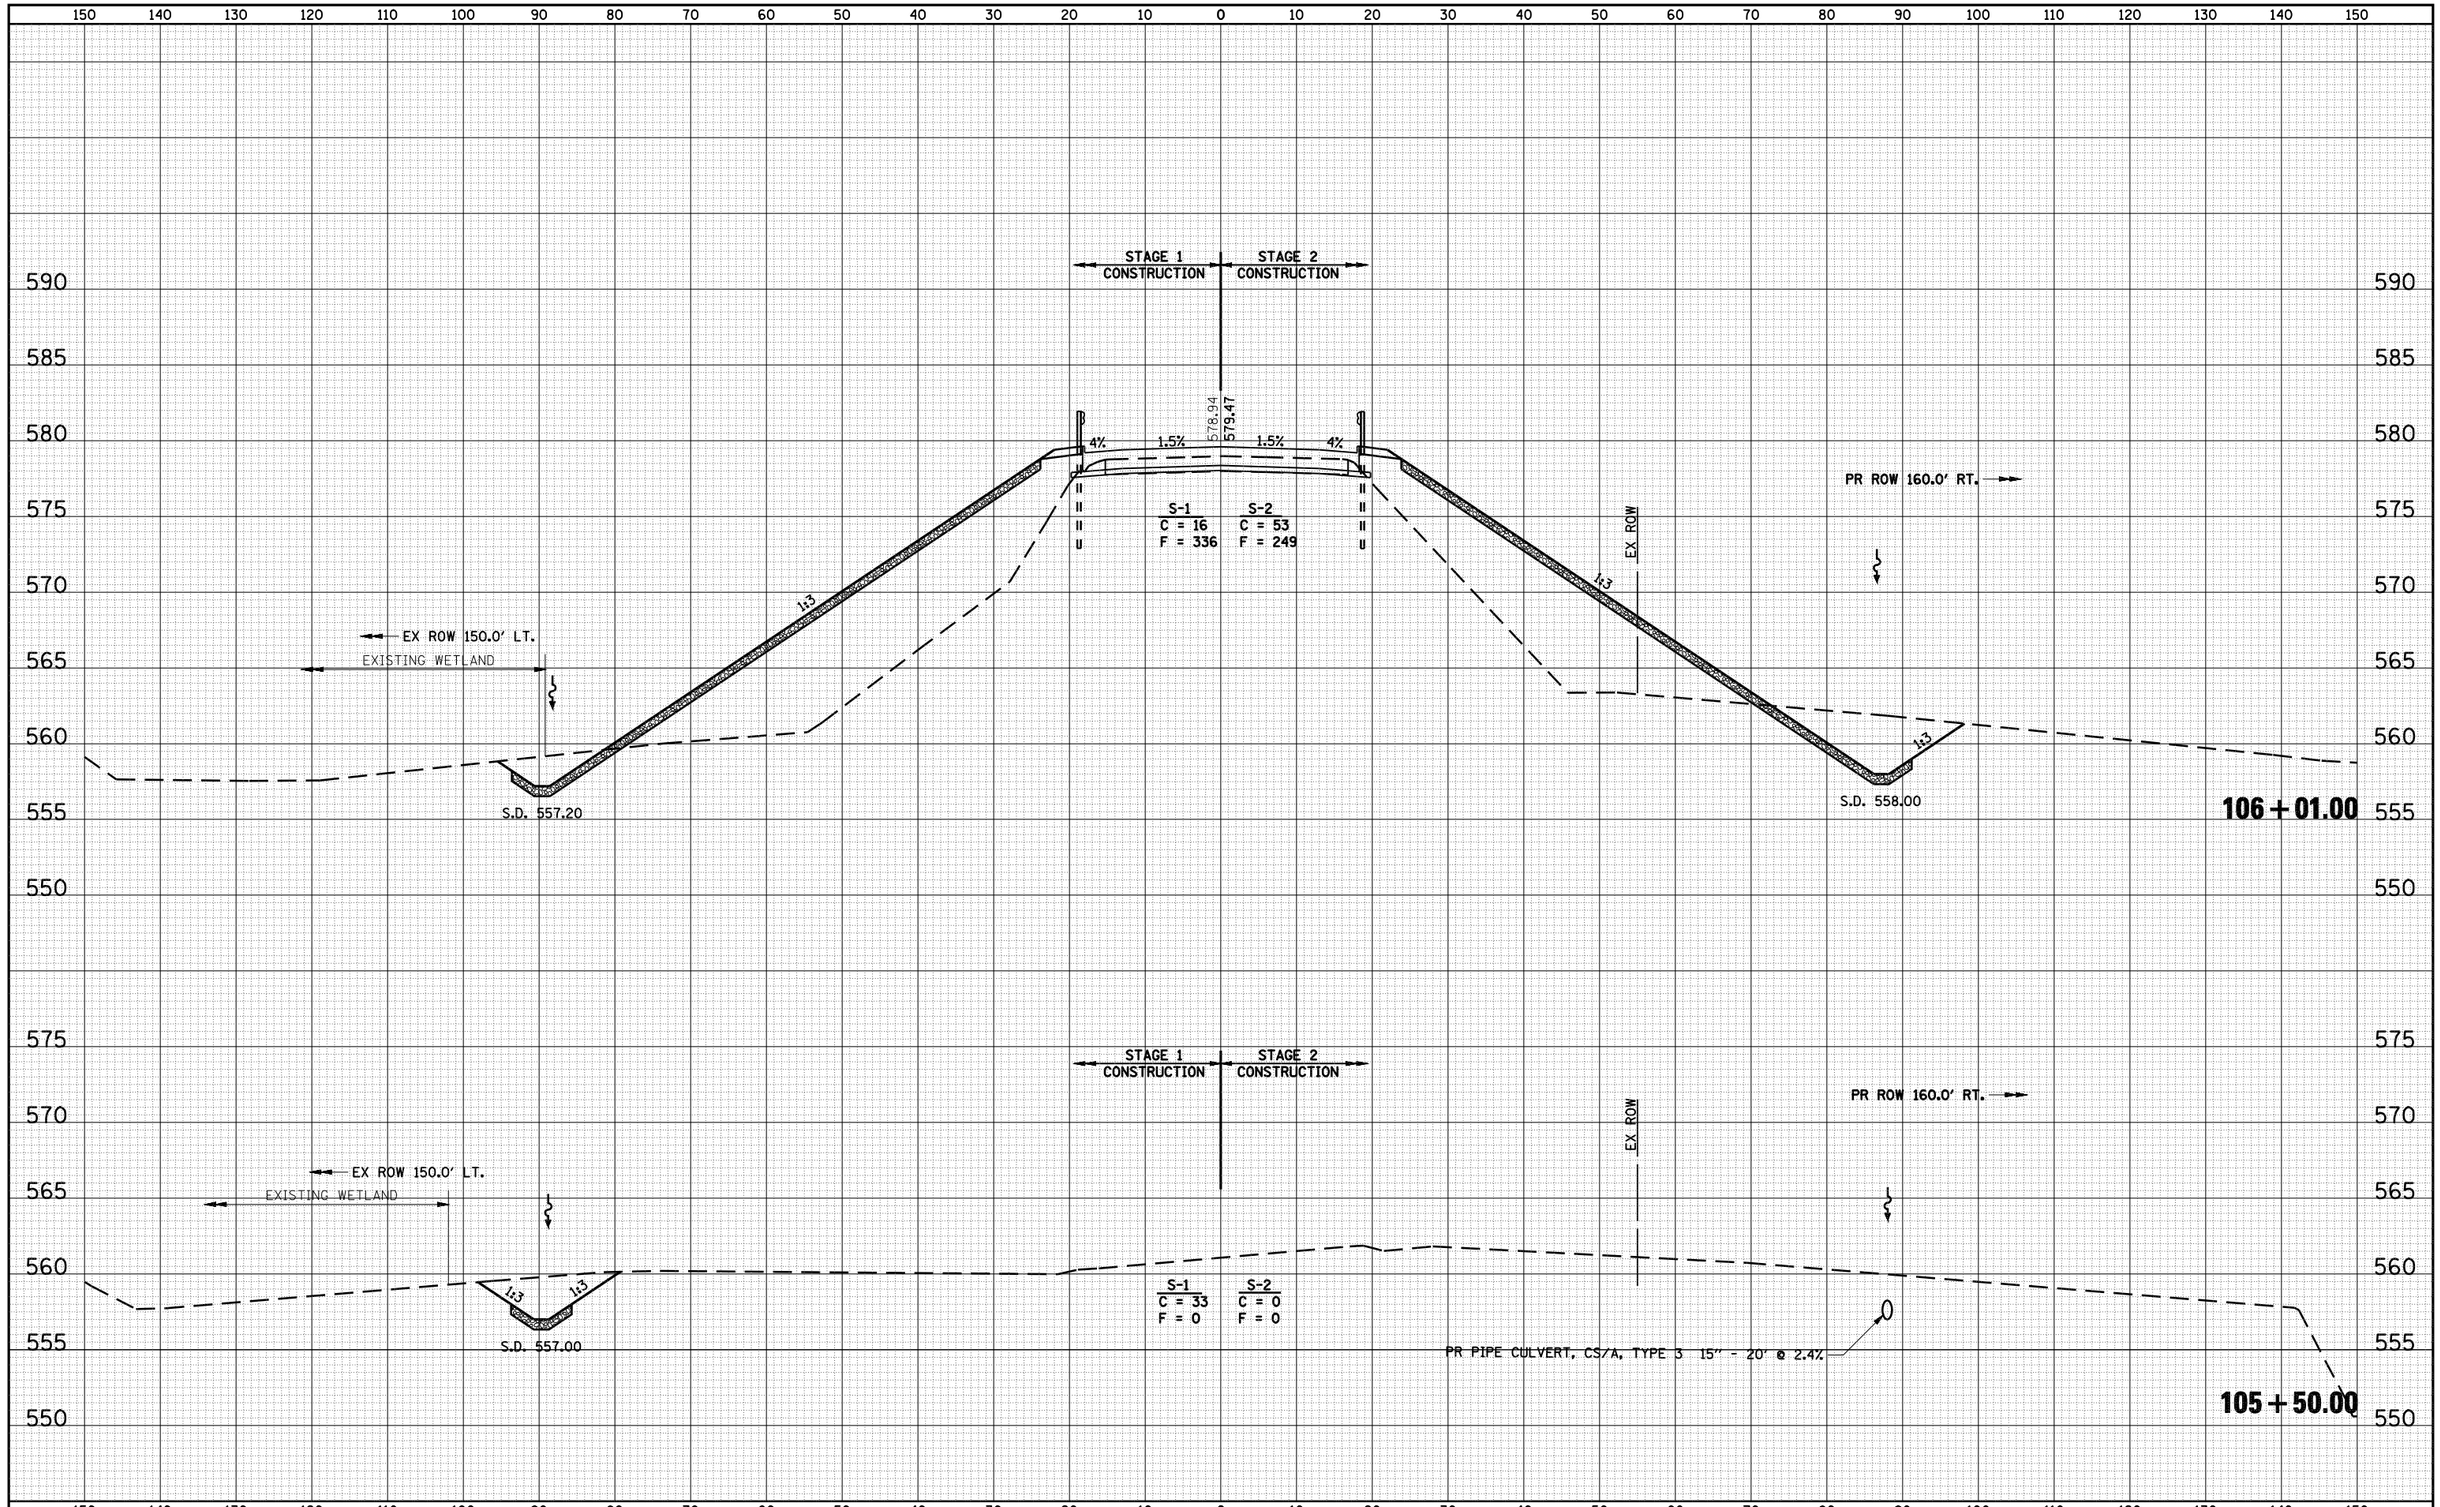

FILE NAME = C:\Projects\d653603\se_final\8006xs_il_108.sht	USER NAME = laughlinrl	DESIGNED -	REVISED -
		DRAWN -	REVISED -
	PLOT SCALE = 20.0000 ' / IN.	CHECKED -	REVISED -
	PLOT DATE = May-15-2008 03:19:12PM	DATE -	REVISED -

STATE OF ILLINOIS
DEPARTMENT OF TRANSPORTATION

CROSS SECTIONS – IL ROUTE 108

SCALE: H10 - V5 | SHEET NO. OF SHEETS | STA. 105+50.00 TO STA. 106+01.00

F.A.P. RTE.	SECTION	COUNTY	TOTAL SHEETS	SHEET NO.
769	110B-2	MACOUPIN	98	86
		CONTRACT NO. 72813		
FED. ROAD DIST. NO.	ILLINOIS	FED. AID PROJECT		