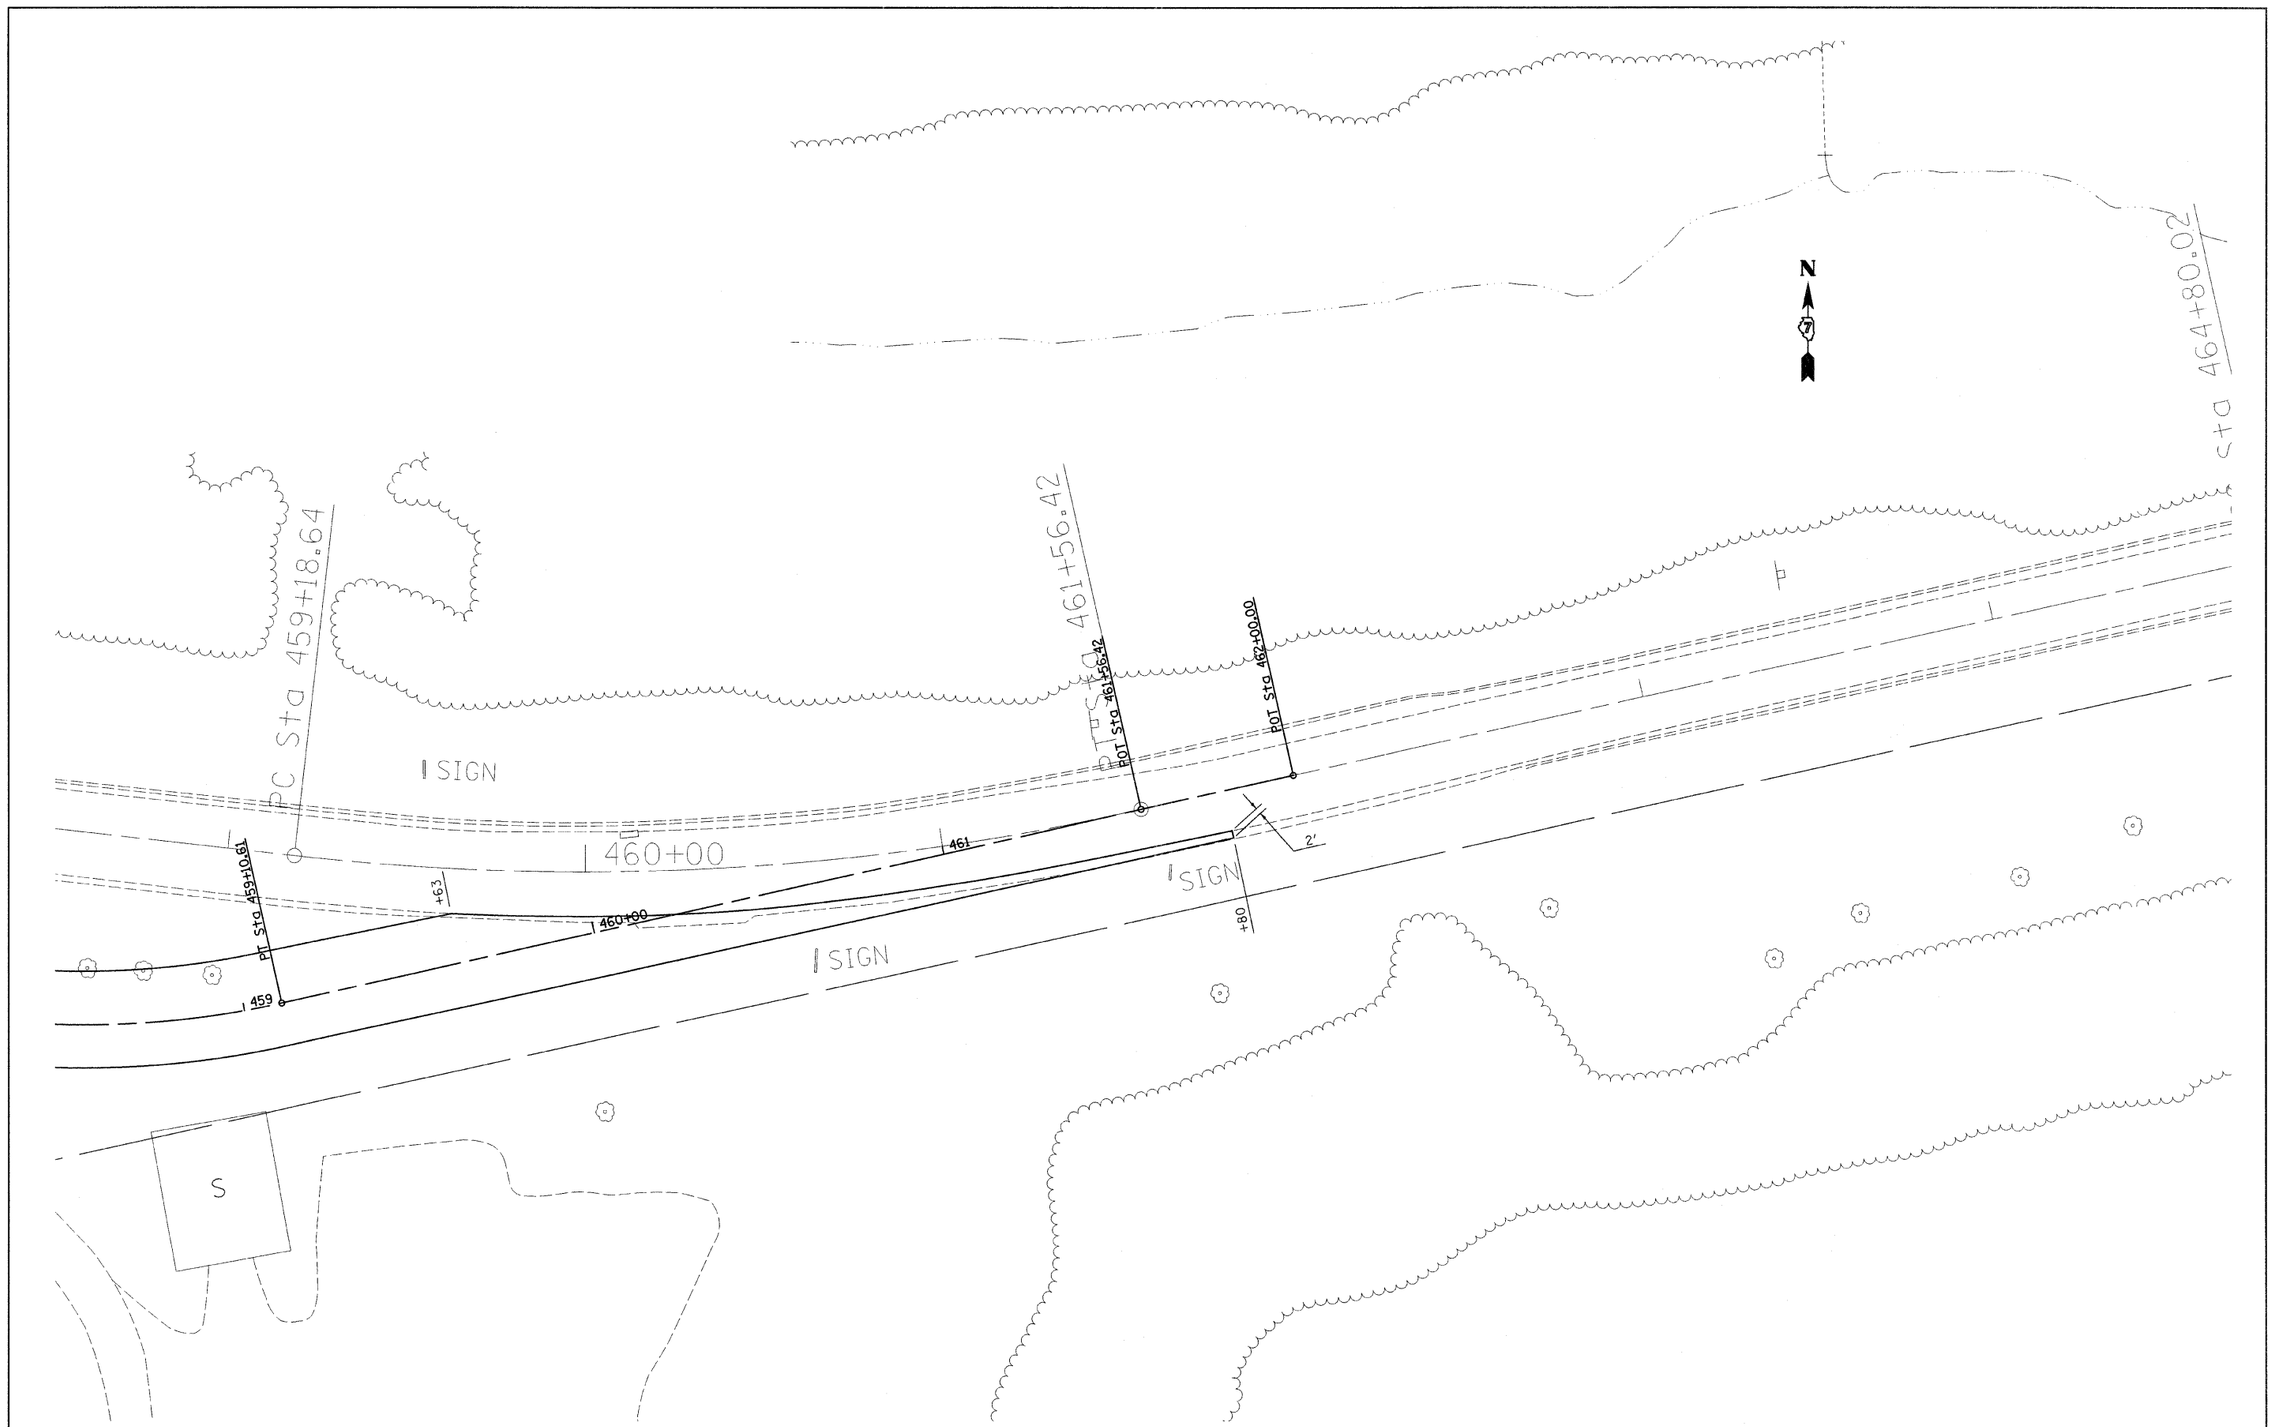

FILE NAME = c:\projects\74057d\shtstage2_74057.dgn	USER NAME = swartzrw	DESIGNED -	REVISED -
		DRAWN -	REVISED -
	PLOT SCALE = 20.0000 ' / IN.	CHECKED -	REVISED -
	PLOT DATE = 5/14/2008	DATE -	REVISED -

STATE OF ILLINOIS
DEPARTMENT OF TRANSPORTATION

STAGE II CONSTRUCTION

SCALE: 20 | SHEET NO. 2 OF 2 SHEETS | STA. 459+50 | TO STA. 464+50

F.A.S RTE.	SECTION	COUNTY	TOTAL SHEETS	SHEET NO.
2793	(0,P,YRS-1	FAYETTE	52	40
		CONTRACT NO. 74057		
FED. ROAD DIST. NO.	ILLINOIS	FED. AID PROJECT		