PROPOSED TYPICAL CROSS SECTIONS
STATION 983+48.68 TO STATION 992+04.07

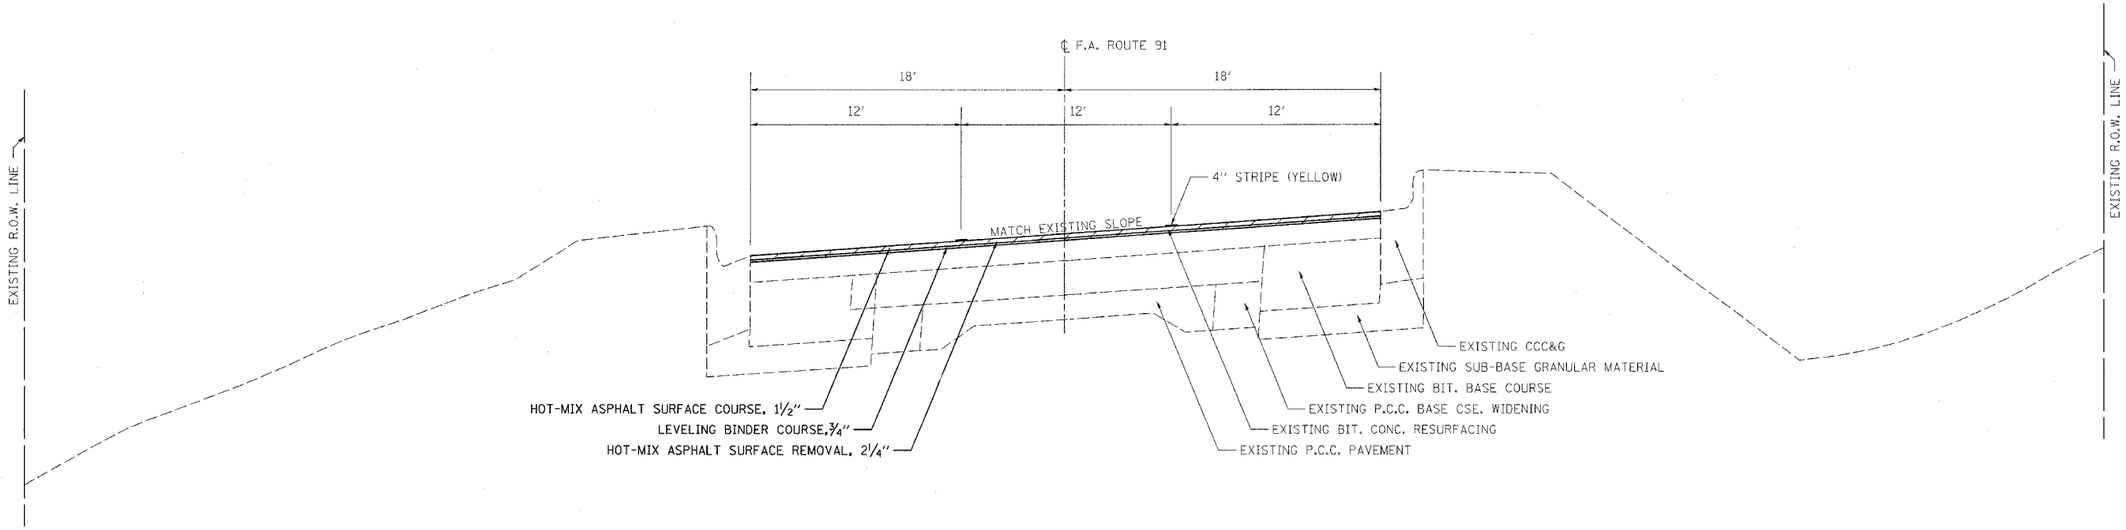

PROPOSED TYPICAL CROSS SECTIONS
STATION 992+04.07 TO STATION 1000+70.39

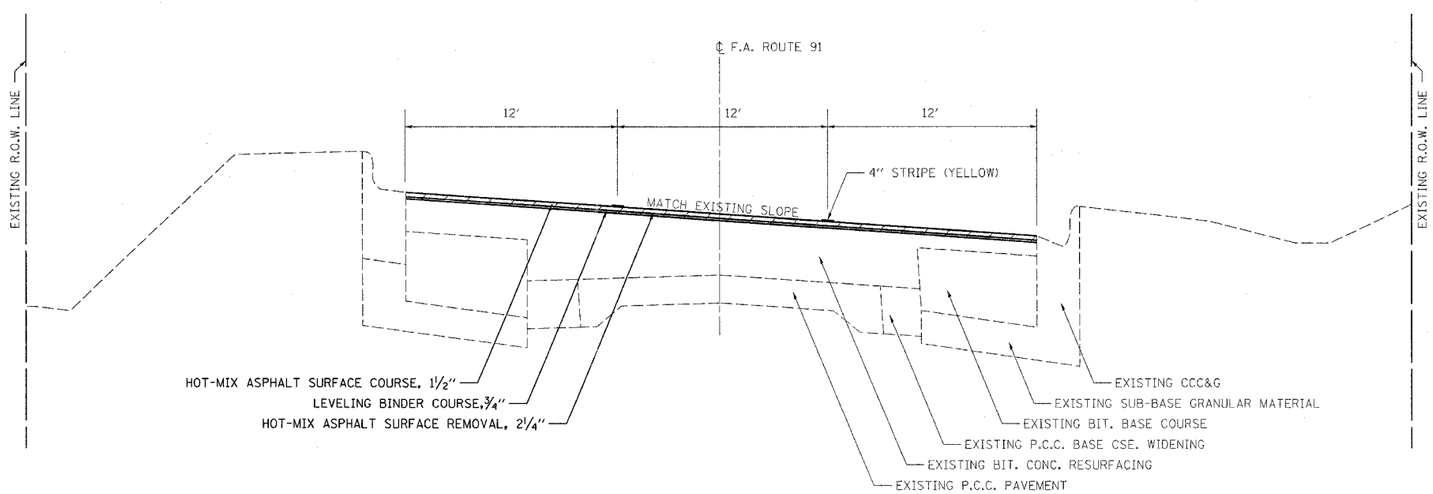

FILE NAME = c:\projects\74227d\shttypicals_74227.dgn	USER NAME = steffenmk	DESIGNED -	REVISED -	STATE OF ILLINOIS DEPARTMENT OF TRANSPORTATION	TYPICAL SECTIONS	F.A.P RTE.	SECTION	COUNTY	TOTAL SHEETS	SHEET NO.
		DRAWN -	REVISED -			325	(12)RS-7	SHELBY	34	5
	PLOT SCALE = 20.0000 ' / IN.	CHECKED -	REVISED -					CONTRACT NO. 74227		
	PLOT DATE = 5/2/2008	DATE -	REVISED -		SCALE: SHEET NO. OF SHEETS STA. TO STA.	FED. ROAD DIST. NO.	ILLINOIS	FED. AID PROJECT		