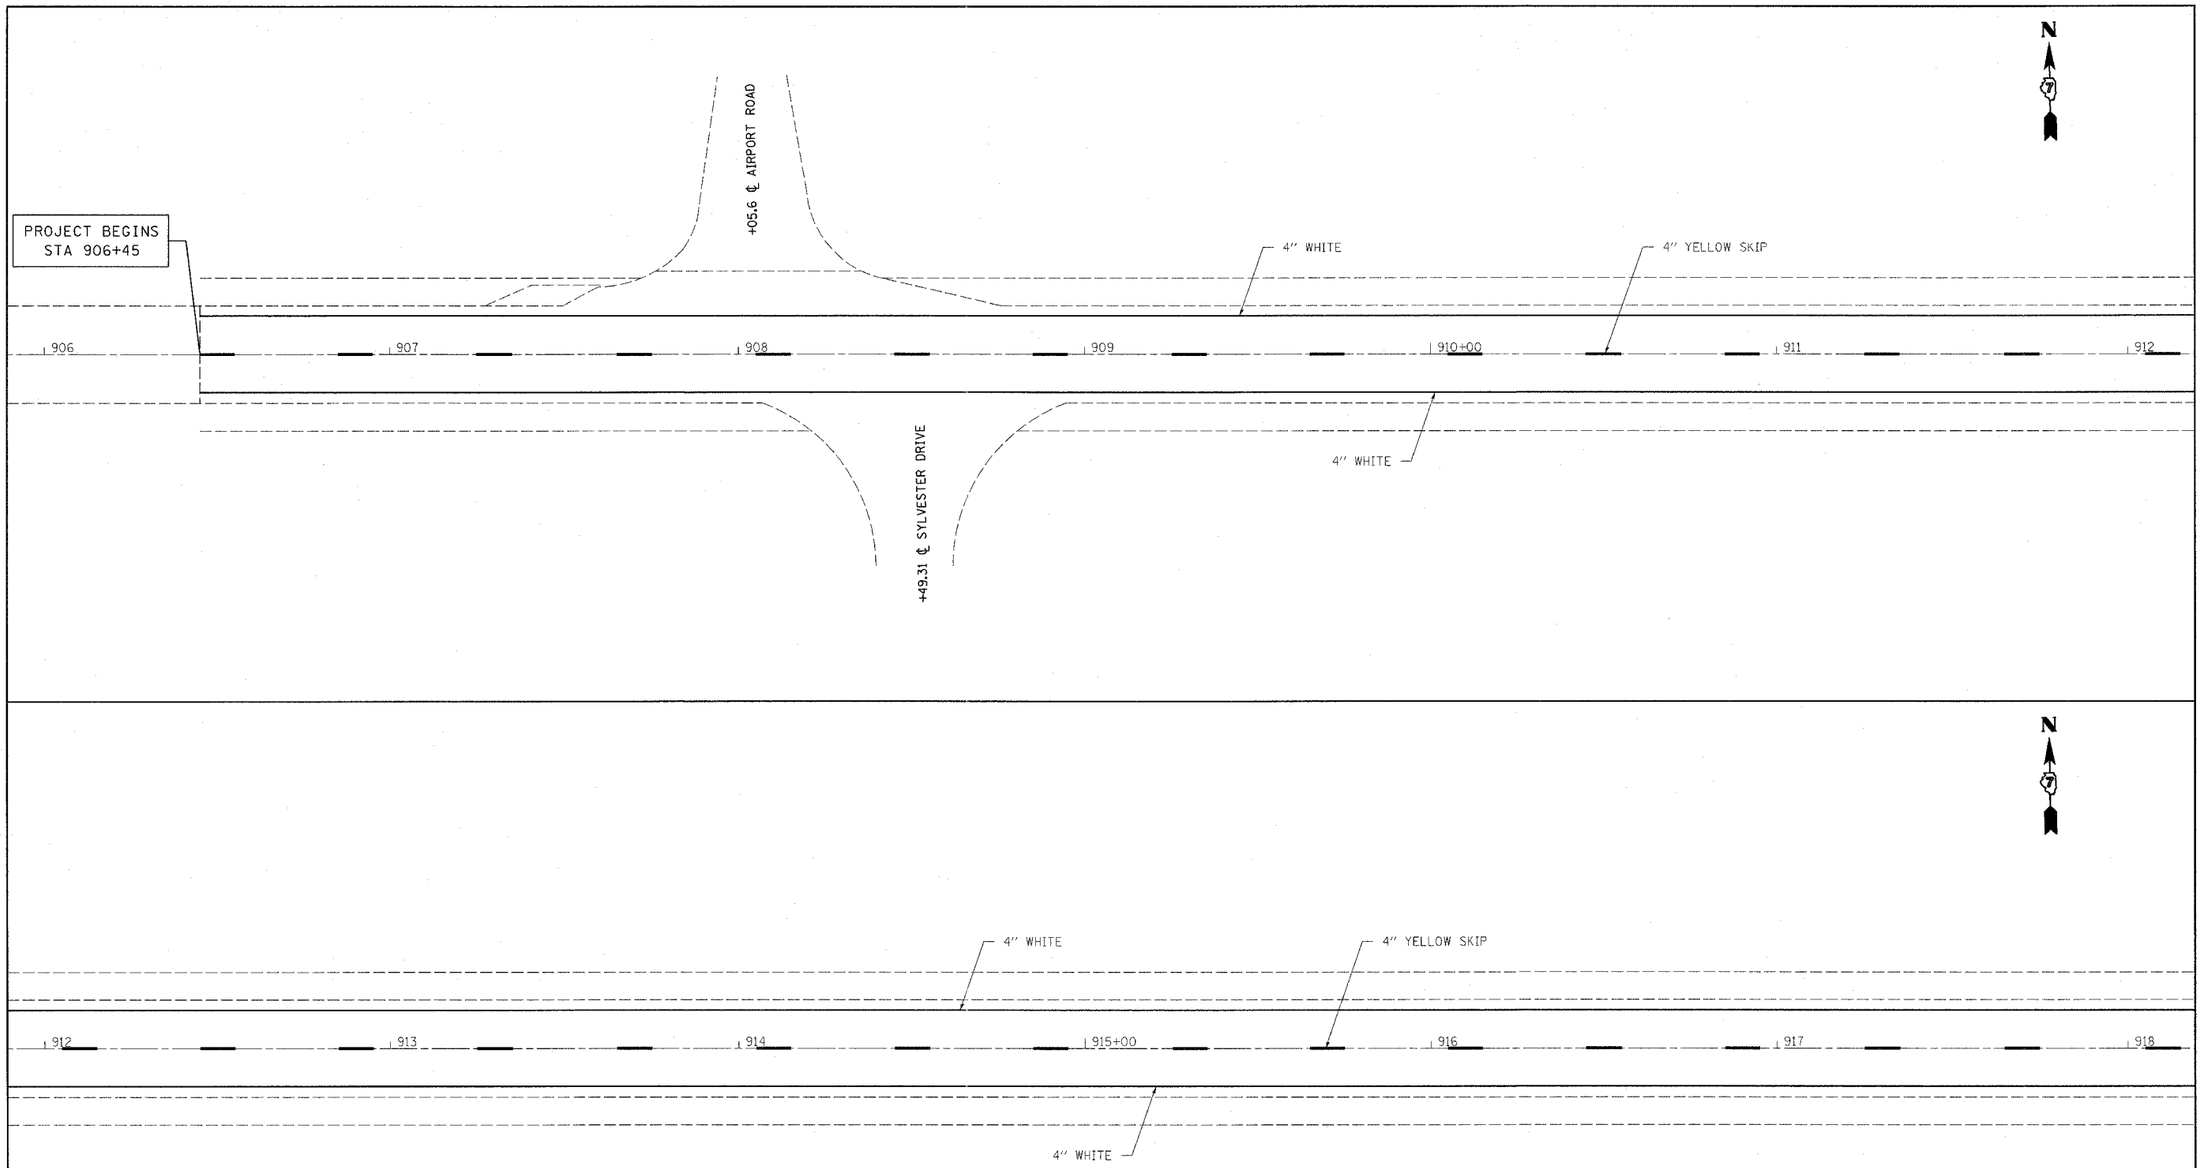

FILE NAME = c:\projects\74227d\shtpvtmrk_74227.dgn	USER NAME = steffenmk	DESIGNED -	REVISED -	**STATE OF ILLINOIS DEPARTMENT OF TRANSPORTATION**	**PAVEMENT MARKING SHEET STATION 906+00 TO STATION 918+00**	F.A.P RTE.	SECTION	COUNTY	TOTAL SHEETS / SHEET NO.
		DRAWN -	REVISED -			325	(12)RS-7	SHELBY	34 / 21
	PLOT SCALE = 20.0000 ' / IN.	CHECKED -	REVISED -					CONTRACT NO. 74227	
	PLOT DATE = 5/2/2008	DATE -	REVISED -		SCALE: SHEET NO. OF SHEETS STA. TO STA.	FED. ROAD DIST. NO.	ILLINOIS	FED. AID PROJECT	