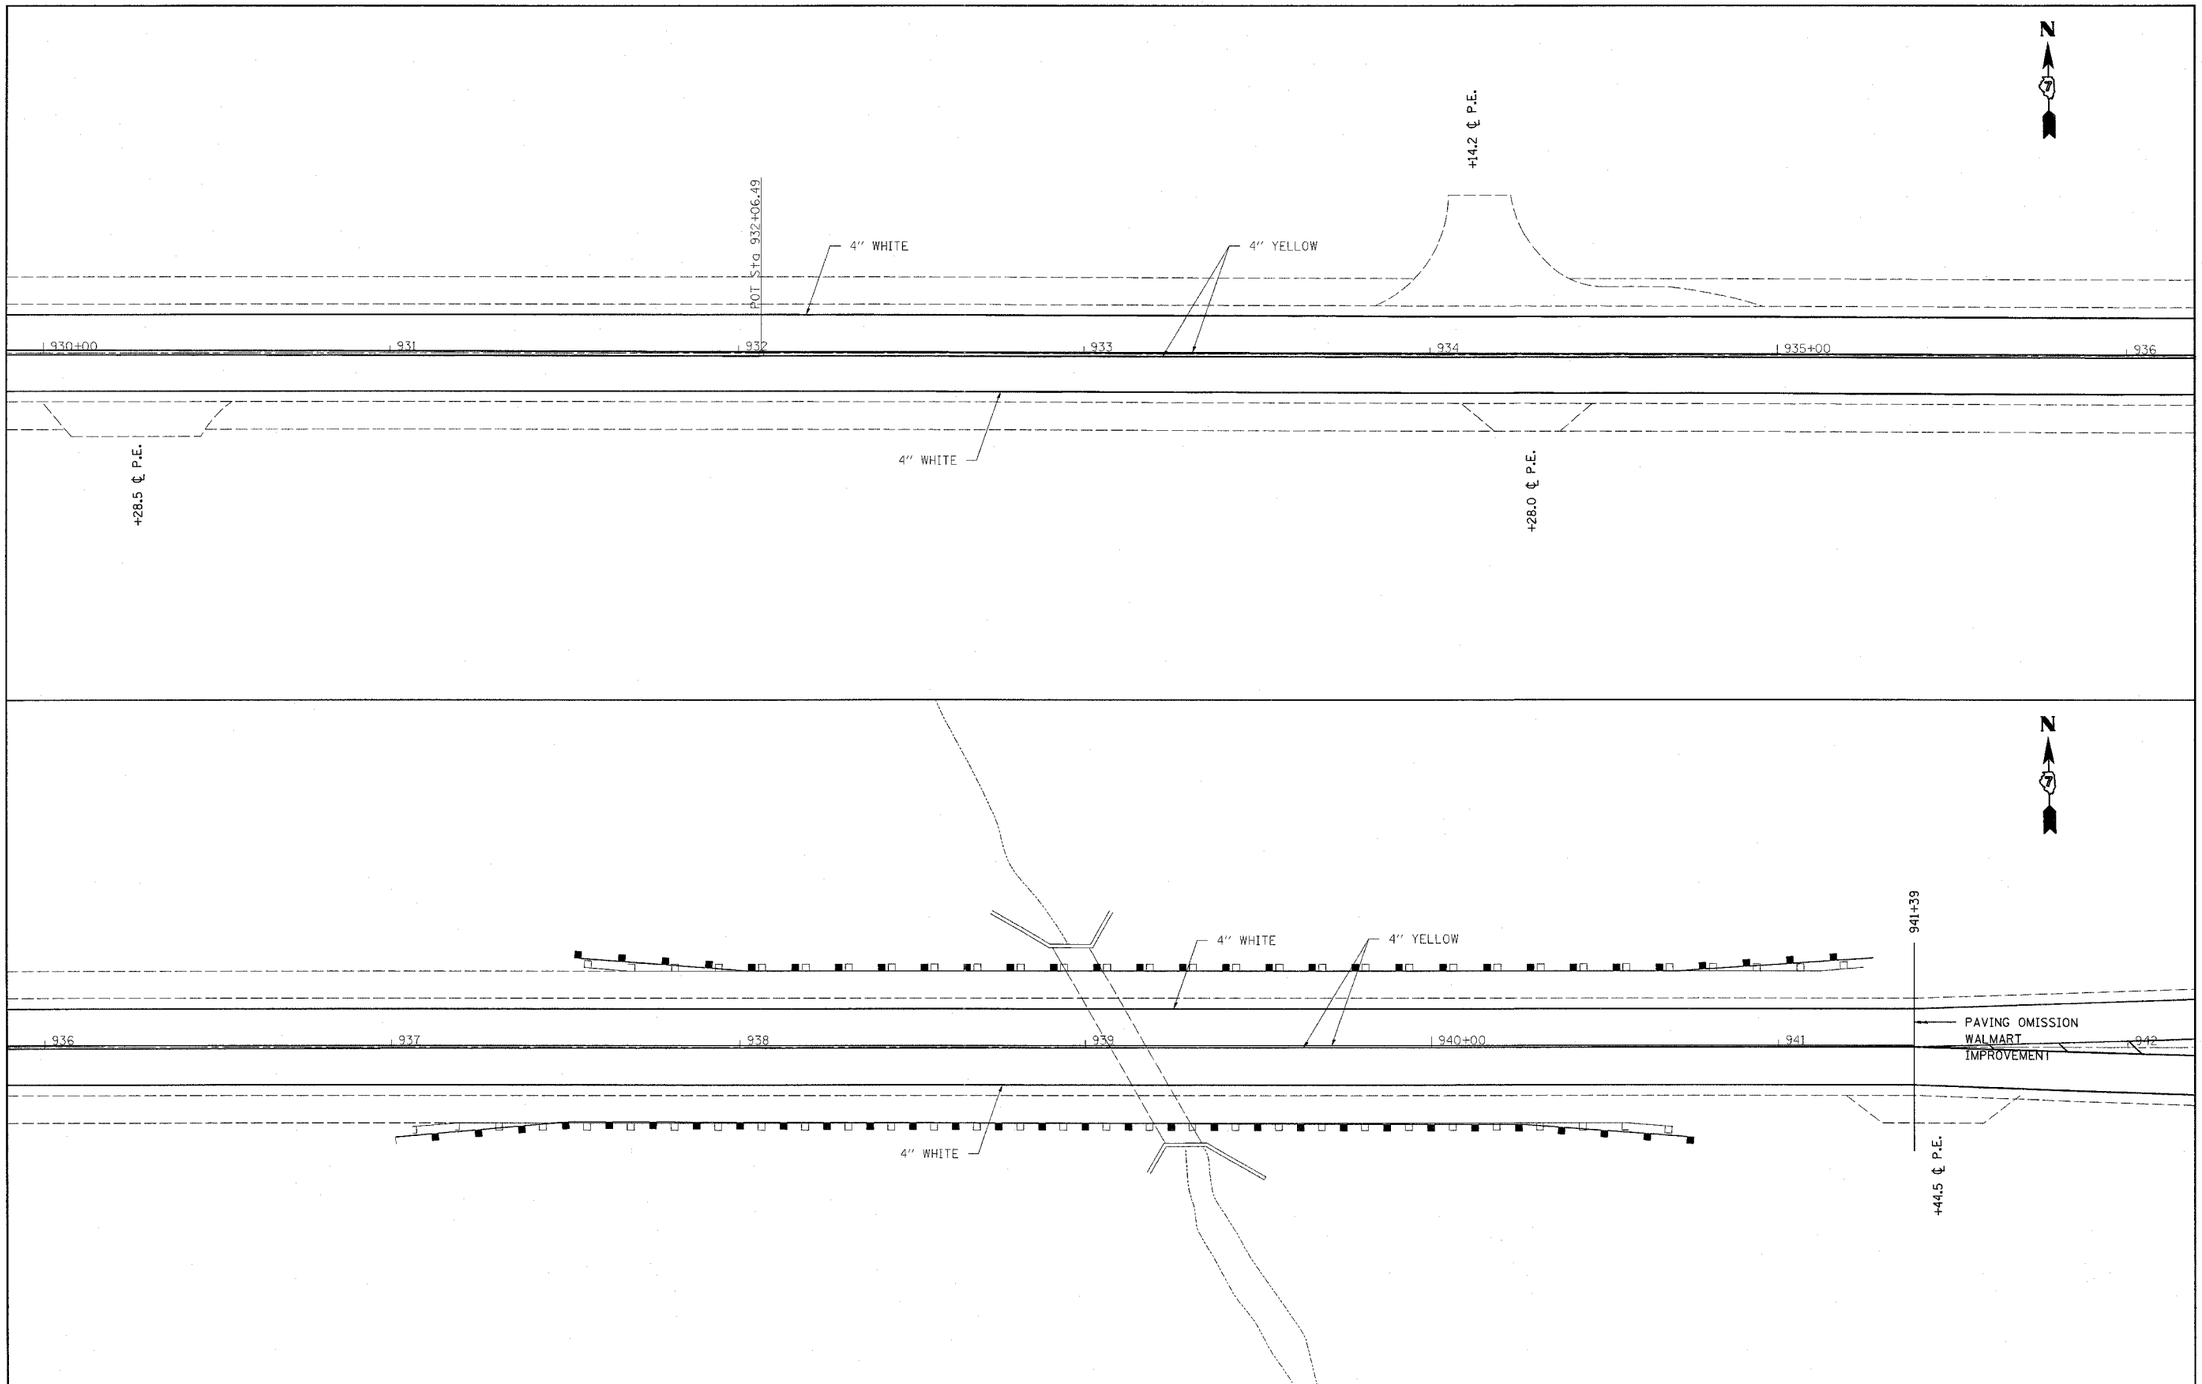

FILE NAME = c:\projects\74227d\shtpvtmrk_74227.dgn	USER NAME = steffenmk	DESIGNED -	REVISED -
		DRAWN -	REVISED -
	PLOT SCALE = 20.0000 ' / IN.	CHECKED -	REVISED -
	PLOT DATE = 5/2/2008	DATE -	REVISED -

STATE OF ILLINOIS
DEPARTMENT OF TRANSPORTATION

PAVEMENT MARKING SHEET
STATION 930+00 TO STATION 942+00

SCALE: | SHEET NO. OF SHEETS | STA. | TO STA.

F.A.P RTE.	SECTION	COUNTY	TOTAL SHEETS	SHEET NO.
325	(12)RS-7	SHELBY	34	23
		CONTRACT NO. 74227		
FED. ROAD DIST. NO.	ILLINOIS	FED. AID PROJECT		