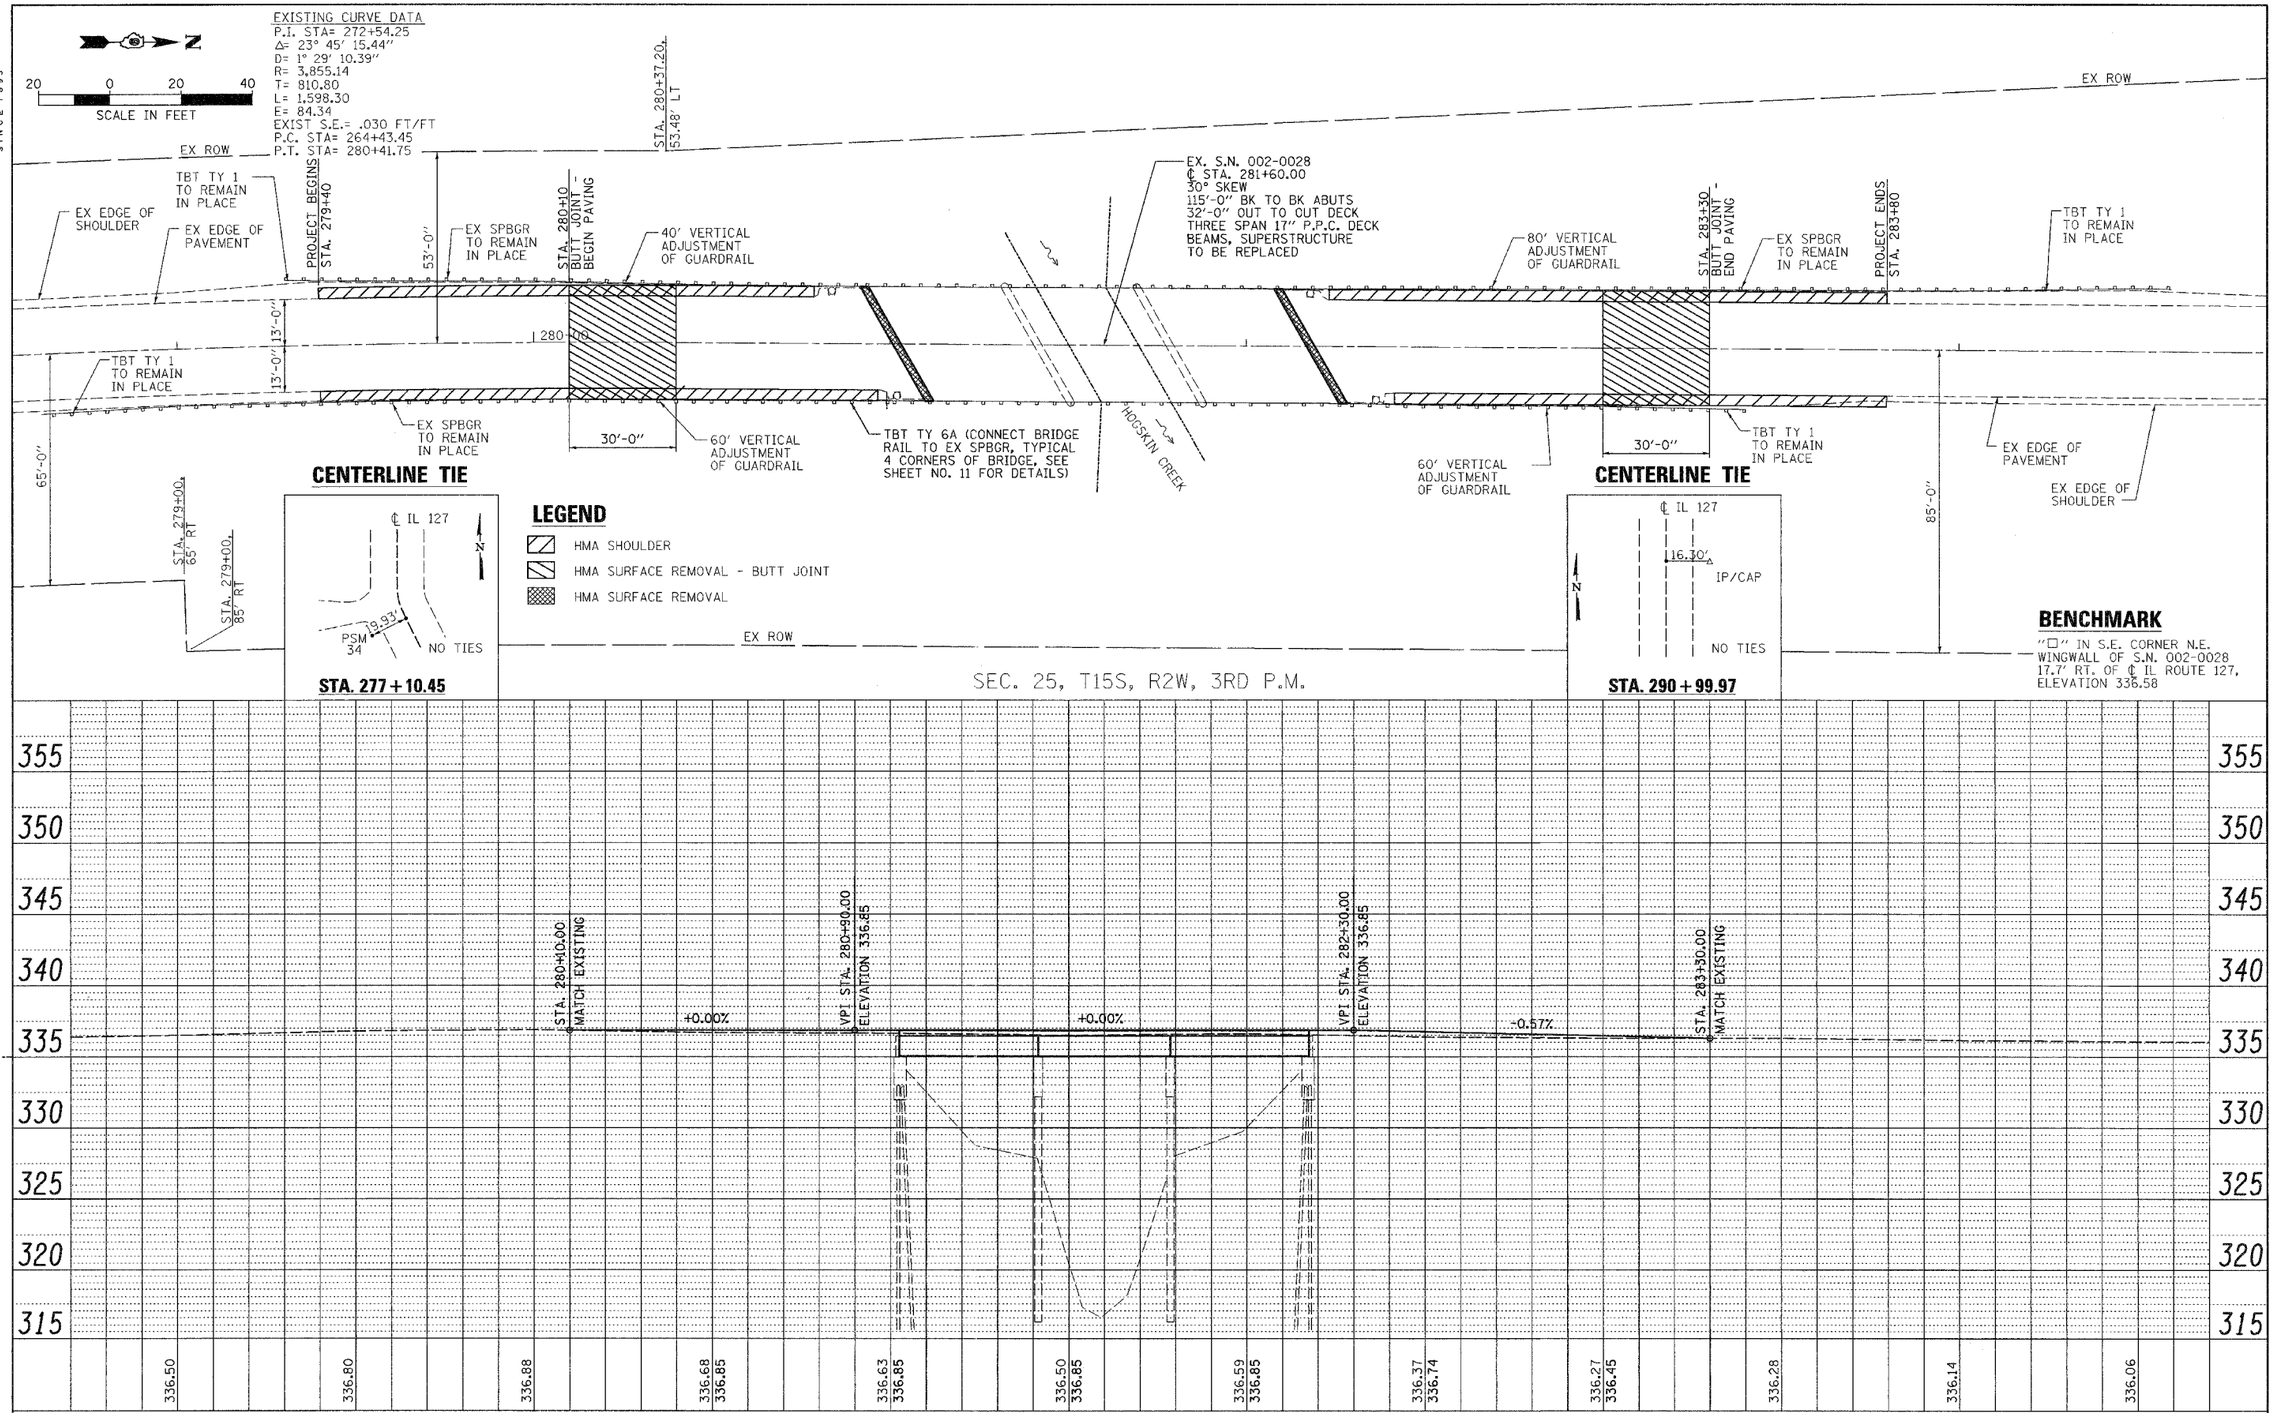

FILE NAME = $FILEL$	USER NAME = $USER$	DESIGNED - JMH	REVISED -
		DRAWN - AEC	REVISED -
	PLOT SCALE = $SCALE$	CHECKED - JMH	REVISED -
	PLOT DATE = $DATE$	DATE - 03/04/08	REVISED -

STATE OF ILLINOIS
DEPARTMENT OF TRANSPORTATION

FAS ROUTE 1907 (IL 127) PLAN AND PROFILE

SCALE: 1"=20' | SHEET NO. 1 OF 1 SHEETS | STA. 278+70 TO STA. 284+70

F.A.S. RTE.	SECTION	COUNTY	TOTAL SHEETS	SHEET NO.
1907	21BR-1	ALEXANDER	82	6

CONTRACT NO. 78032

FED. ROAD DIST. NO. 7 | ILLINOIS | FED. AID PROJECT