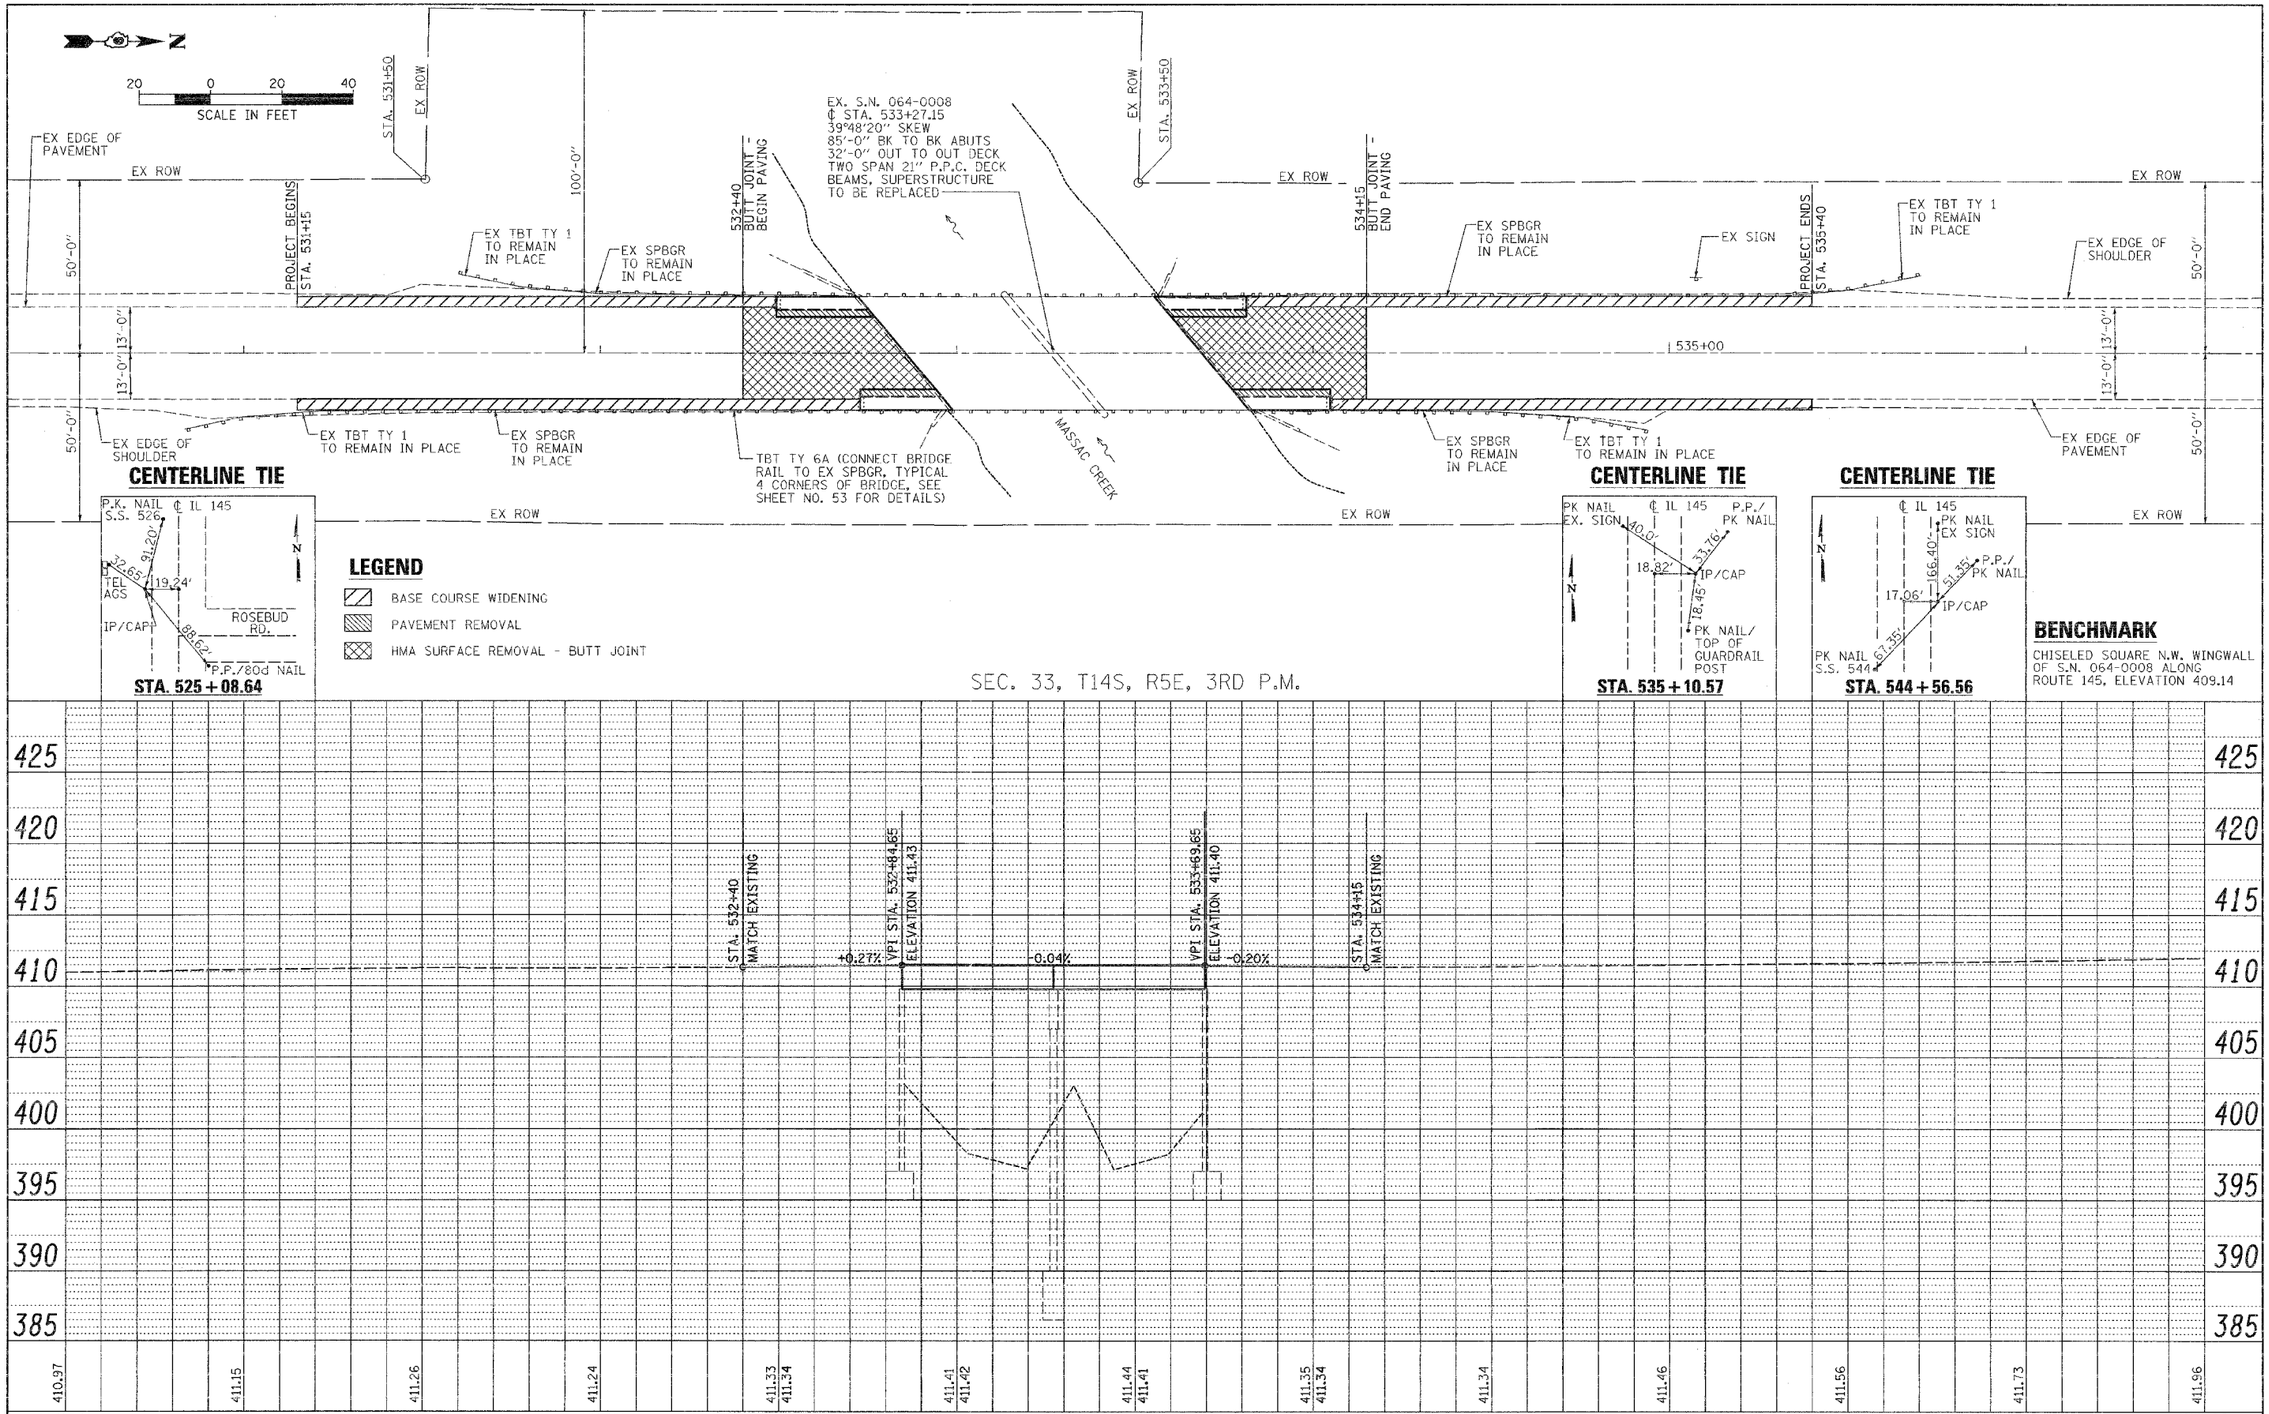

MODJESKI and MASTERS Consulting Engineers SINCE 1893

PLAN: SURVEYED / PLOTTED / ALIGNMENT CHECKED / RT. OF WAY CHECKED / CADD FILE NAME / NOTE BOOK NO. / BY / DATE

PROFILE: SURVEYED / PLOTTED / GRADES CHECKED / B.M. NOTED / STRUCTURE NOTATNS CHKD / NOTE BOOK NO. / BY / DATE

FILE NAME = $FILEL$	USER NAME = $USER$	DESIGNED - JMH	REVISED -
		DRAWN - AEC	REVISED -
	PLOT SCALE = $SCALE$	CHECKED - JMH	REVISED -
	PLOT DATE = $DATE$	DATE - 02/04/08	REVISED -

STATE OF ILLINOIS
DEPARTMENT OF TRANSPORTATION

FAP ROUTE 132 (IL 145) PLAN AND PROFILE

SCALE: 1"=20' | SHEET NO. 1 OF 1 SHEETS | STA. 530+50 TO STA. 536+50

F.A.P. RTE.	SECTION	COUNTY	TOTAL SHEETS	SHEET NO.
132	102BR-1	MASSAC	82	48

CONTRACT NO. 78032

FED. ROAD DIST. NO. 7 | ILLINOIS | FED. AID PROJECT