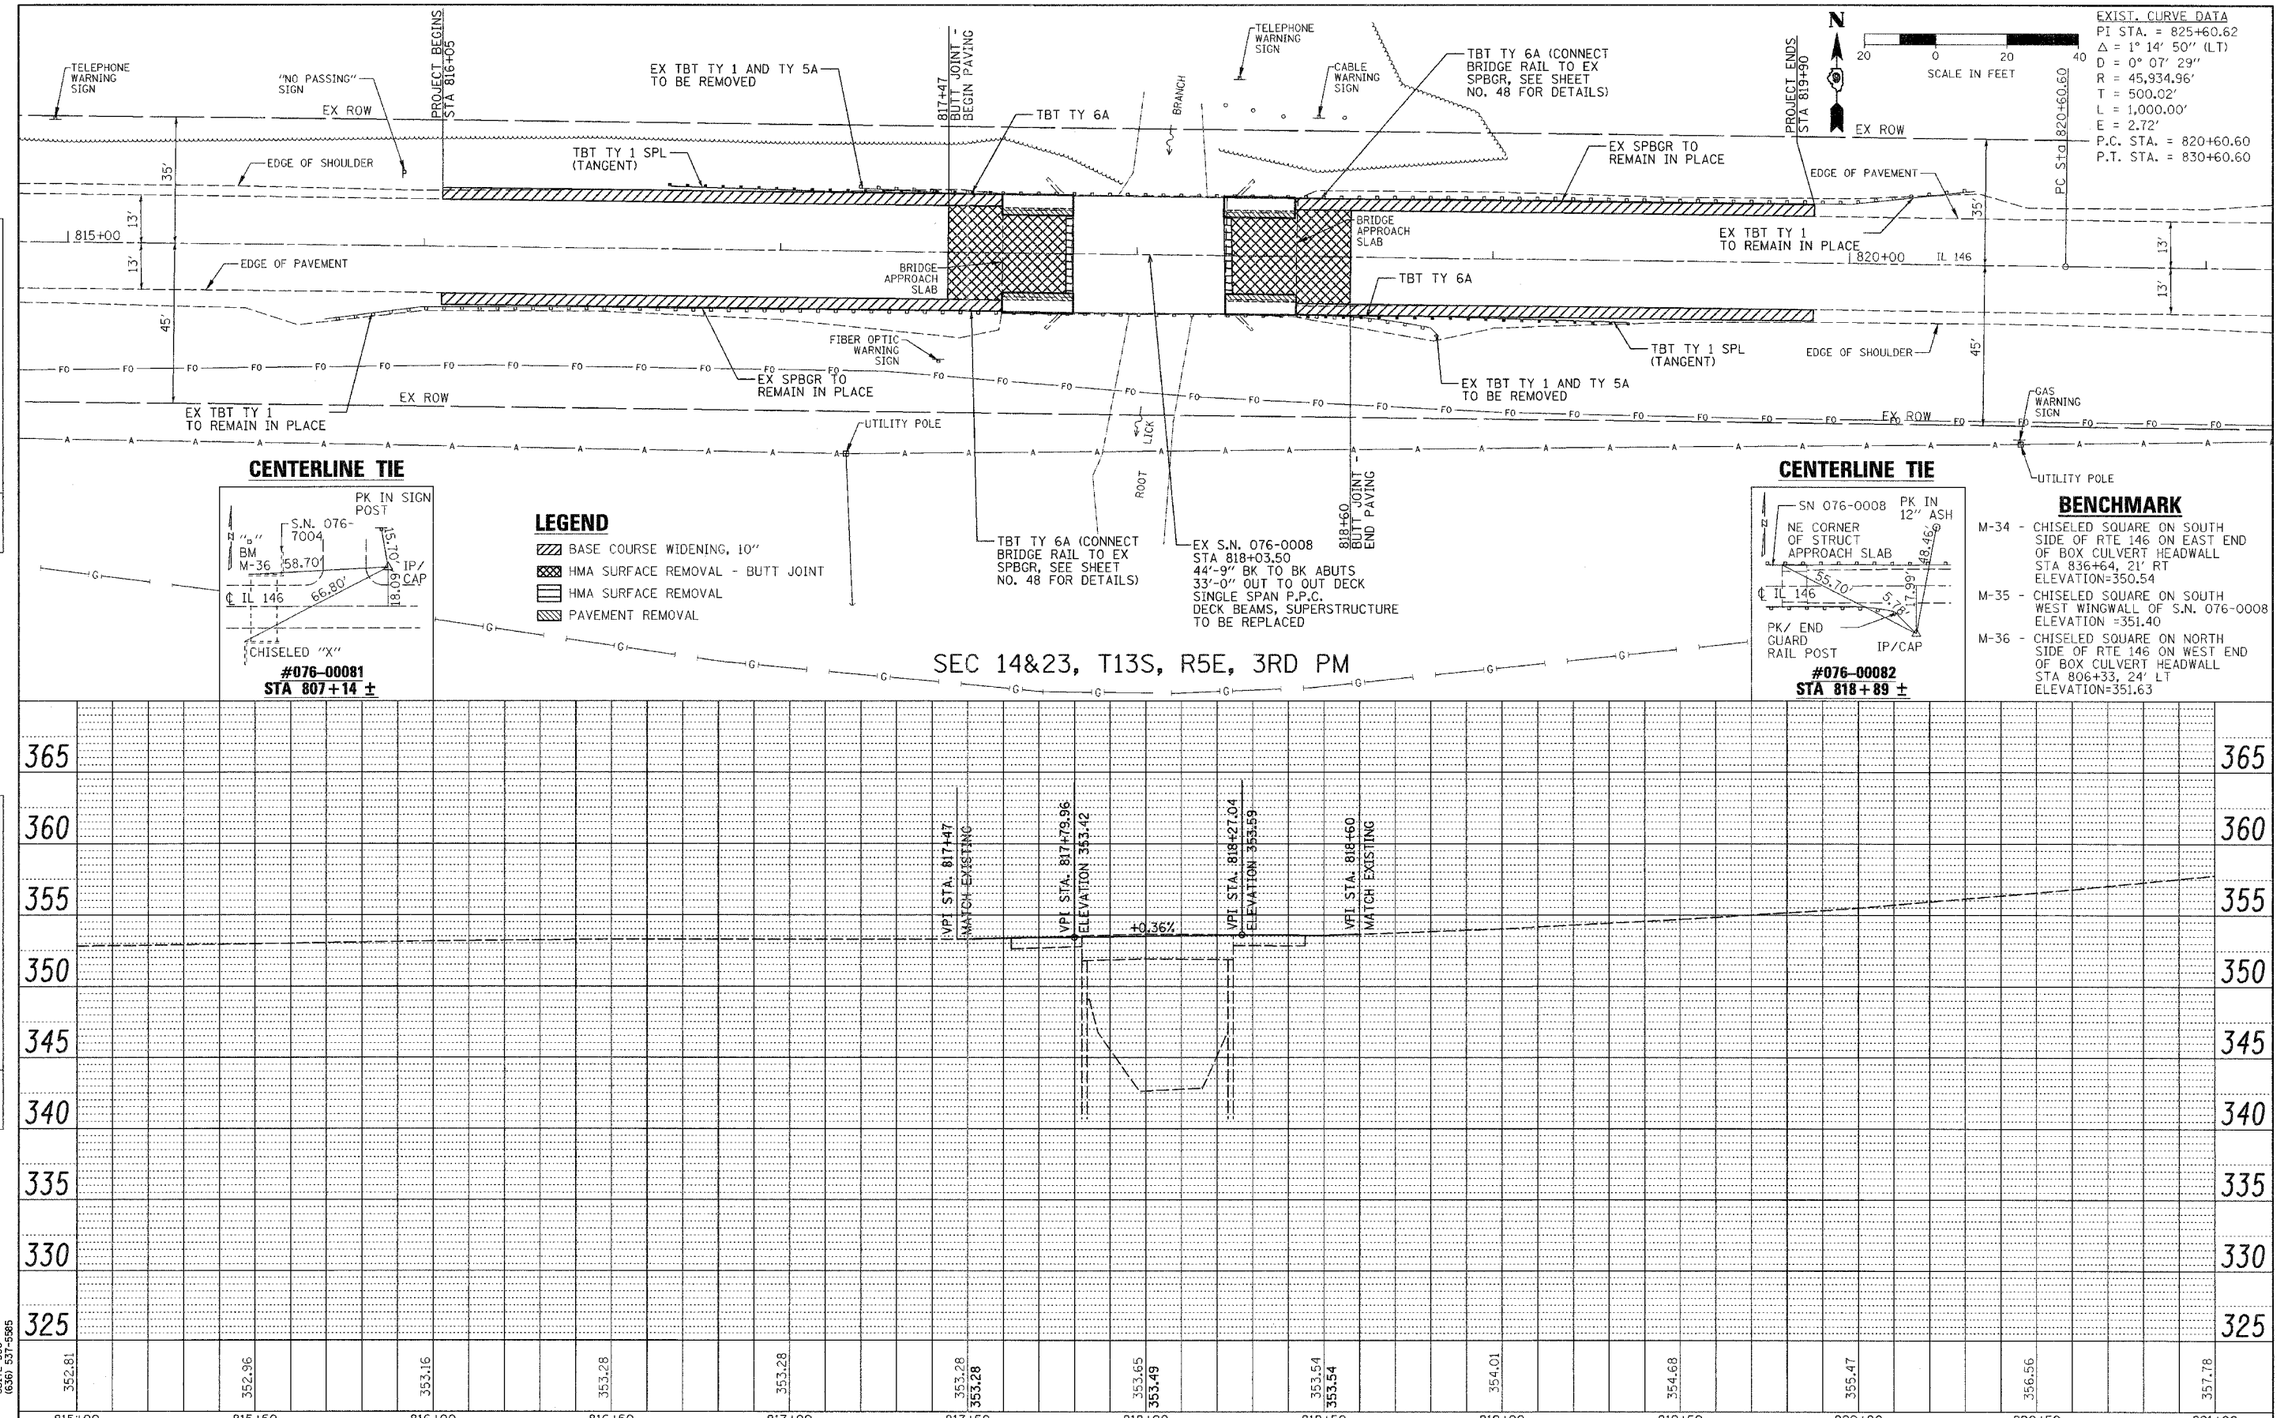

PLAN — SURVEYED / PLOTTED / ALIGNMENT CHECKED / ELEV. DATUM CHECKED / CADD FILE NAME / NOTE BOOK / NO. — BY / DATE

PROFILE — SURVEYED / PLOTTED / GRADES CHECKED / CADD FILE NAME / STRUCTURE NO(S).&/OR CHKD — BY / DATE

EDSI
ENGINEERING DESIGN SOURCE, INC.
16141 SWINGLEY RIDGE RD
CHESTERFIELD, MO. 63017
SUITE 300
(636) 537-5985

FILE NAME = $FILES$	USER NAME = $USER$	DESIGNED - JAH	REVISED -
		DRAWN - GDO	REVISED -
	PLOT SCALE = $SCALE$	CHECKED - JAH	REVISED -
	PLOT DATE = $DATE$	DATE -	REVISED -

STATE OF ILLINOIS
DEPARTMENT OF TRANSPORTATION

FAP ROUTE 885 (IL 146) PLAN AND PROFILE

SCALE: 1"=20' | SHEET NO. 1 OF 1 SHEETS | STA. 815+00 TO STA. 821+00

F.A.P. RTE.	SECTION	COUNTY	TOTAL SHEETS	SHEET NO.
885	111BR-2	POPE	69	43
		CONTRACT NO. 78033		
FED. ROAD DIST. NO. 7	ILLINOIS	FED. AID PROJECT		