85418

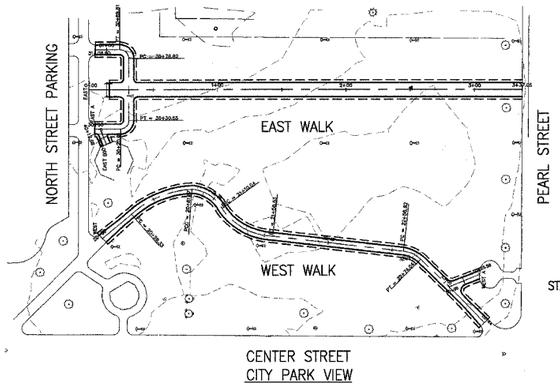

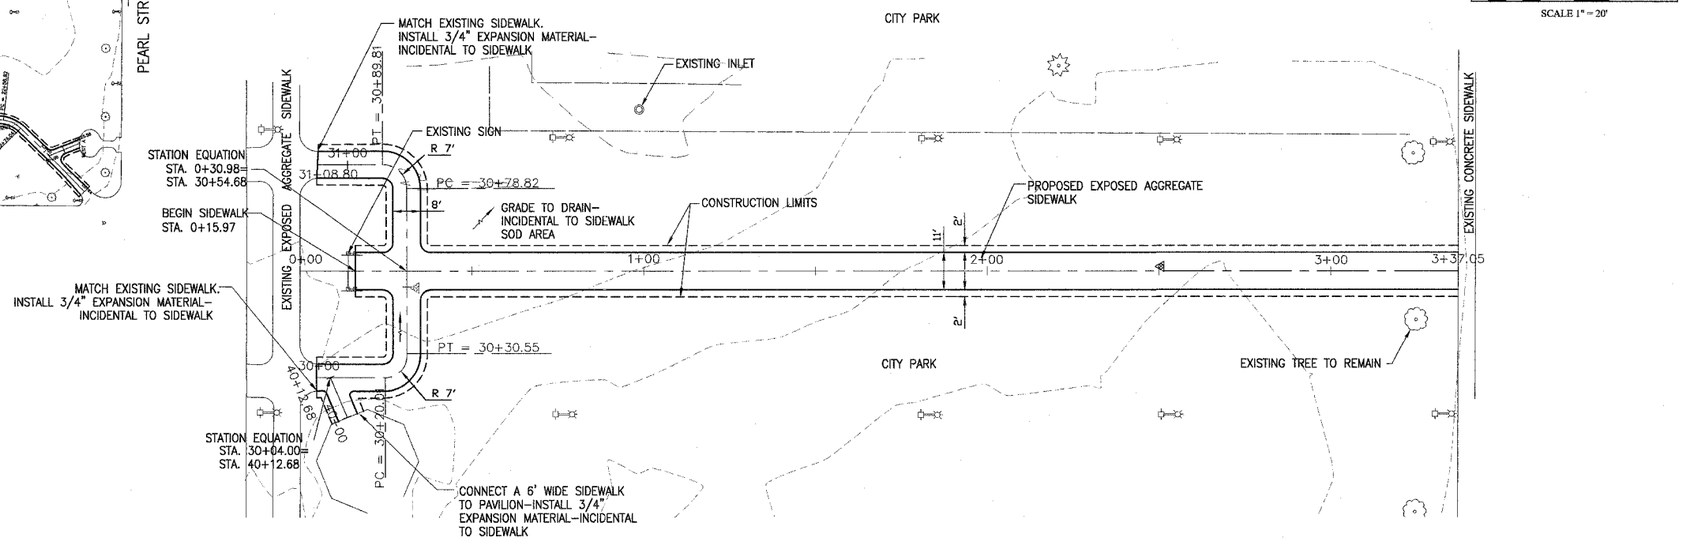

CITY PARK-EAST SIDEWALK

NORTH

20 0 20 40

SCALE 1" = 20'

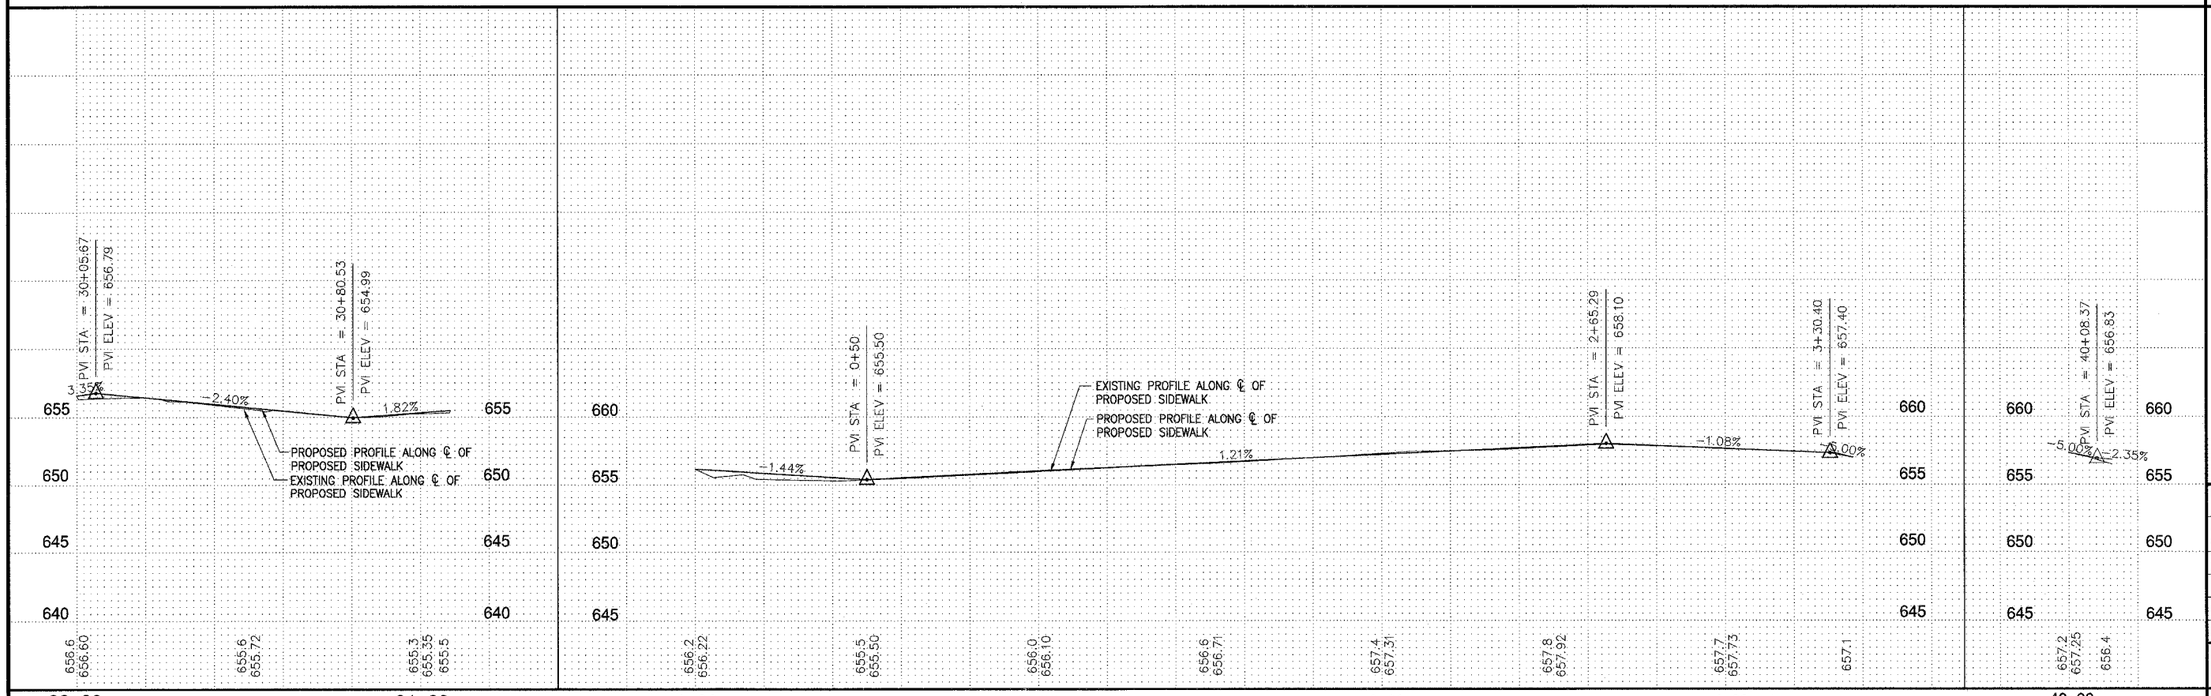

REVISIONS

No.	DESCRIPTION	DATE
1	I.D.O.T. REVIEW	9-28-07
2	IDOT REVIEW	11-14-07
3	IDOT FINAL REVIEW	12-17-07

Missman STANLEY & ASSOCIATES, P.C.
Civil Engineering• Environmental Services• GIS• Landscape Architecture• Surveying
1011 27th Avenue Rock Island, Illinois 61201-6040
Phone (309) 788-7644 Fax (309) 788-7691

CITY PARK - EAST SIDEWALK
GENESEO, ILLINOIS

SIDEWALK PLAN AND PROFILES

Missman Project No: A07L024

File Name: CS101 SHEETS.dwg

© COPYRIGHT 2003 ALL RIGHTS RESERVED

Drawn By: SJD

Checked By: GAR

Date: AUG 2007