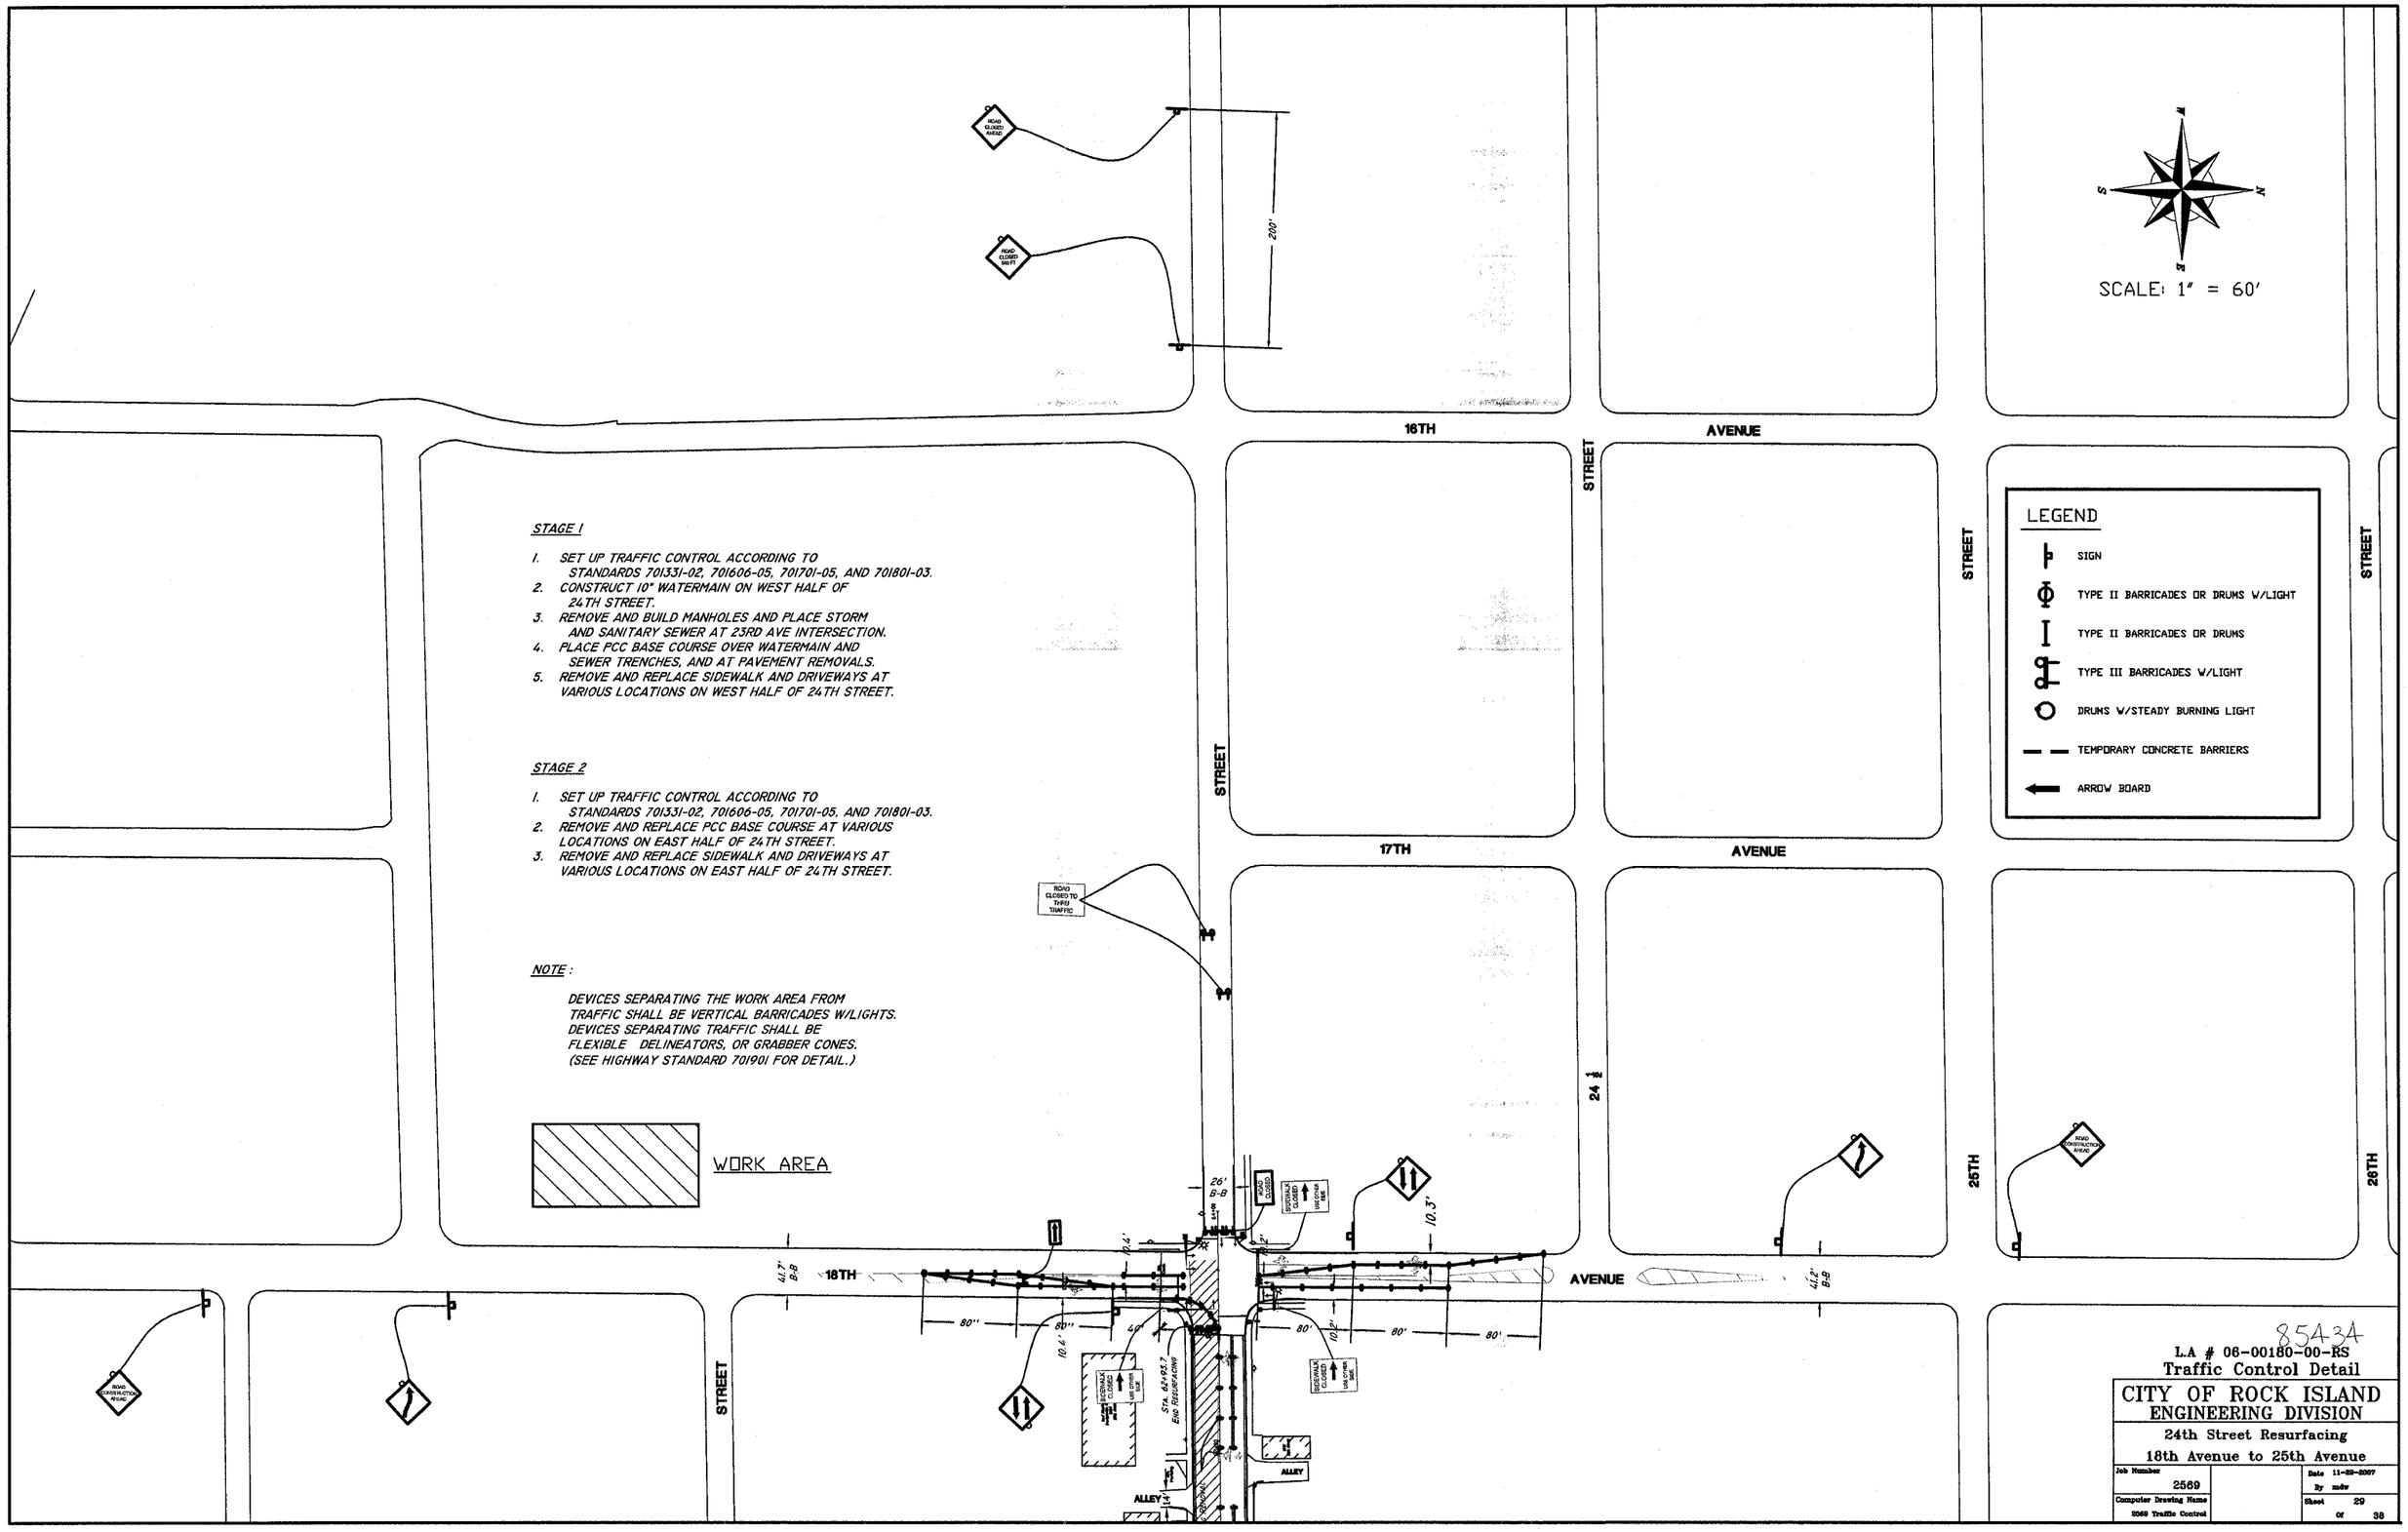


STAGE 1

1. SET UP TRAFFIC CONTROL ACCORDING TO STANDARDS 701331-02, 701606-05, 701701-05, AND 701801-03.
2. CONSTRUCT 10" WATERMAIN ON WEST HALF OF 24TH STREET.
3. REMOVE AND BUILD MANHOLES AND PLACE STORM AND SANITARY SEWER AT 23RD AVE INTERSECTION.
4. PLACE PCC BASE COURSE OVER WATERMAIN AND SEWER TRENCHES, AND AT PAVEMENT REMOVALS.
5. REMOVE AND REPLACE SIDEWALK AND DRIVEWAYS AT VARIOUS LOCATIONS ON WEST HALF OF 24TH STREET.

STAGE 2

1. SET UP TRAFFIC CONTROL ACCORDING TO STANDARDS 701331-02, 701606-05, 701701-05, AND 701801-03.
2. REMOVE AND REPLACE PCC BASE COURSE AT VARIOUS LOCATIONS ON EAST HALF OF 24TH STREET.
3. REMOVE AND REPLACE SIDEWALK AND DRIVEWAYS AT VARIOUS LOCATIONS ON EAST HALF OF 24TH STREET.

NOTE:

DEVICES SEPARATING THE WORK AREA FROM TRAFFIC SHALL BE VERTICAL BARRICADES W/LIGHTS. DEVICES SEPARATING TRAFFIC SHALL BE FLEXIBLE DELINEATORS, OR GRABBER CONES. (SEE HIGHWAY STANDARD 701901 FOR DETAIL.)

85434

L.A # 06-00180-00-RS

Traffic Control Detail

CITY OF ROCK ISLAND
ENGINEERING DIVISION

24th Street Resurfacing
18th Avenue to 25th Avenue

| | | |
|---|---|---|
| Job Number 2569 | | Date 11-29-2007 By mdw |
| Computer Drawing Name 2569 Traffic Control | | Sheet 29 Of 38 |