SEC 1, T. 28 N., R. 14 W., 2ND P.M.

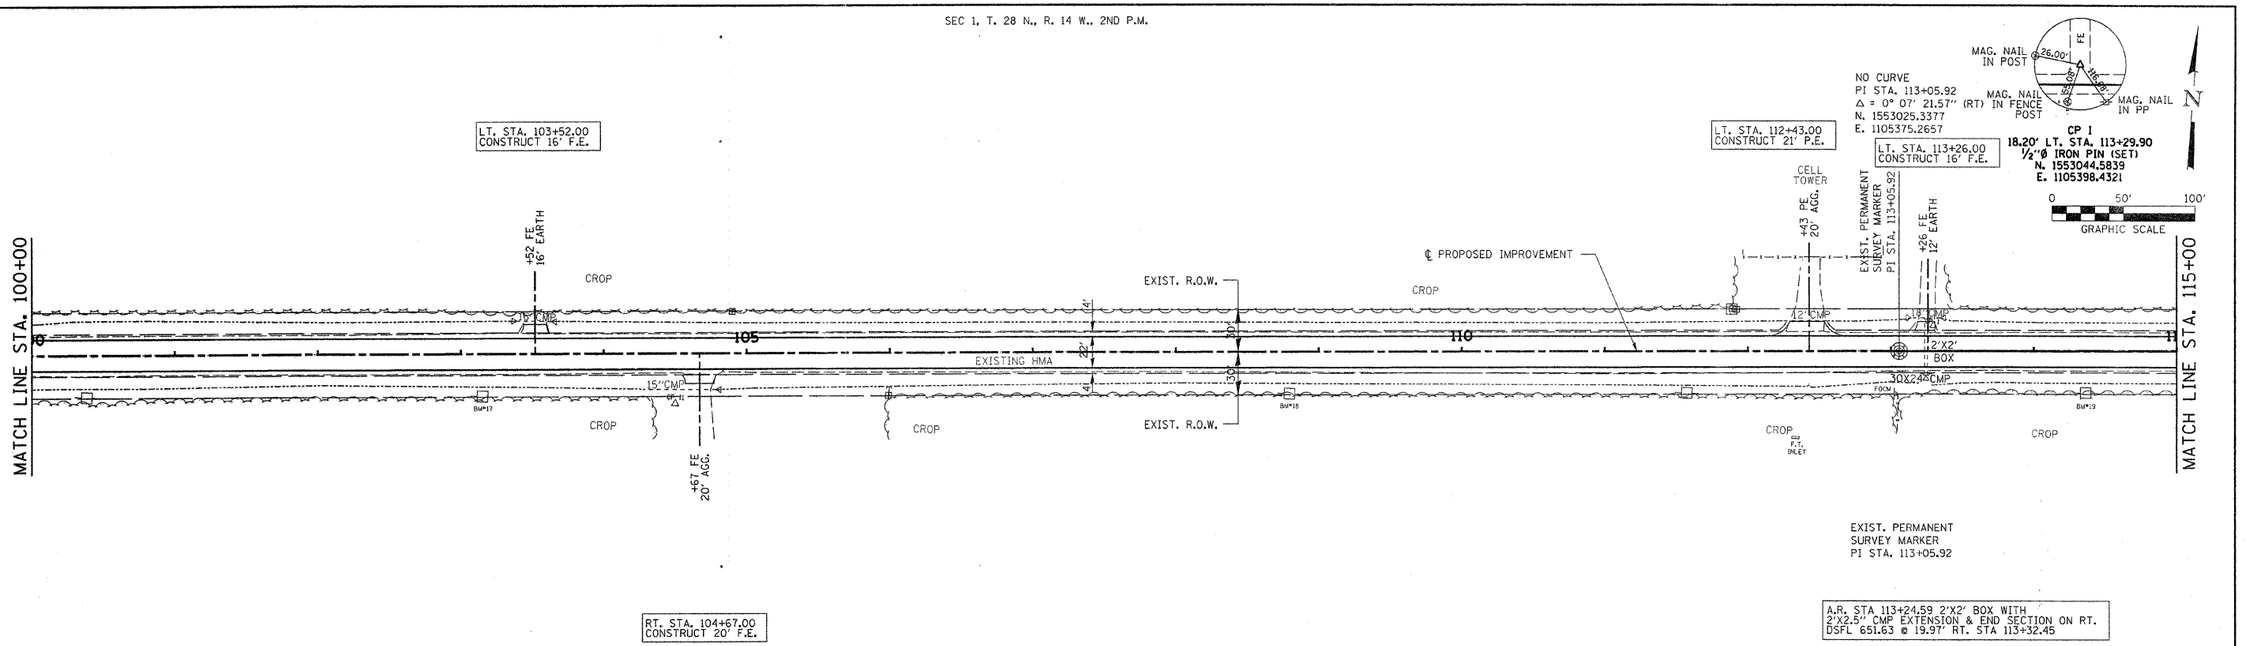

SEC 12, T. 28 N., R. 14 W., 2ND P.M.

PLAN
SURVEYED
PLOTTED
CHECKED
NOTE BOOK
NO. ____
ALIGNMENT CHECKED
R.O.W. CHECKED
ROAD FILE NAME
BY
DATE

PROFILE
SURVEYED
PLOTTED
CHECKED
NOTE BOOK
NO. ____
ROADWAY CHECKED
B.M. NOTED
STRUCTURE NOTATIONS CHKD
BY
DATE

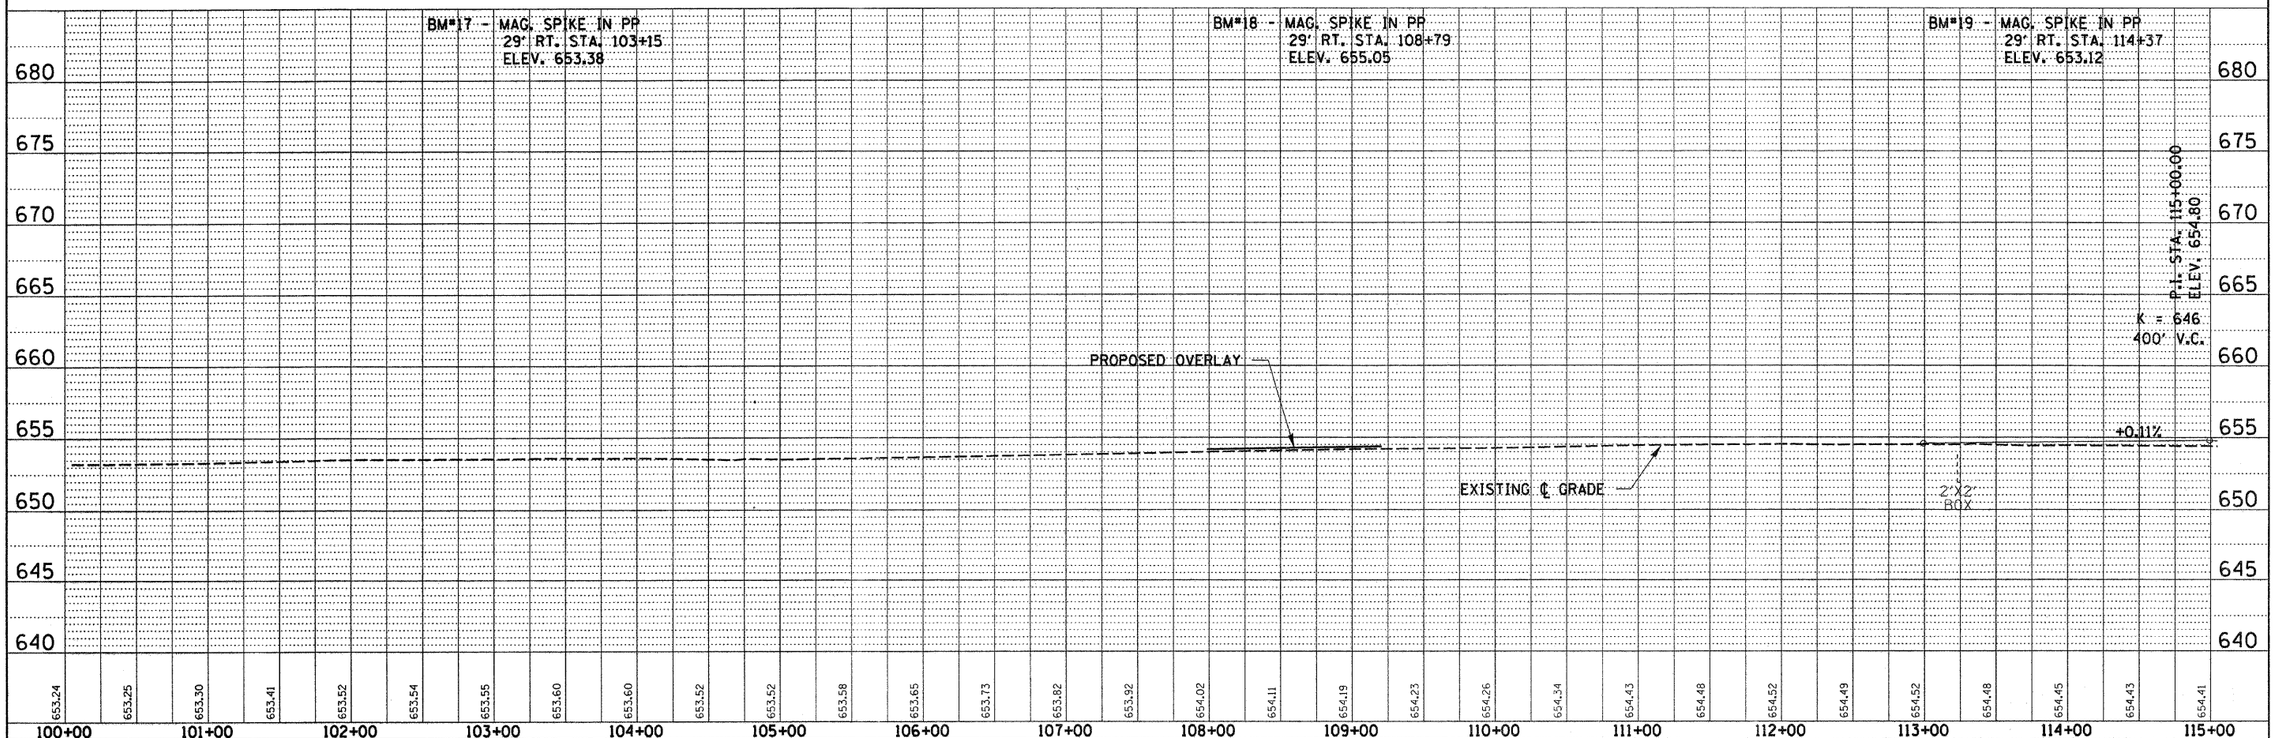

FILE NAME = 46002-sht-pp08.dgn	USER NAME =	DESIGNED -	REVISED -
		DRAWN -	REVISED -
	PLOT SCALE =	CHECKED -	REVISED -
	PLOT DATE = 5/13/2008	DATE -	REVISED -

STATE OF ILLINOIS
DEPARTMENT OF TRANSPORTATION

HAMPTON, LENZINI & RENWICK, INC.
CIVIL & STRUCTURAL ENGINEERS
LAND SURVEYORS

SCALE: | SHEET NO. OF SHEETS | STA. 100+00.00 TO STA. 115+00.00

PLAN & PROFILE
F.A.S. 321 /CH 4

F.A.S.	SECTION	COUNTY	TOTAL SHEETS	SHEET NO.
321	05-00205-02-RS	IROQUOIS	76	16
		CONTRACT NO. 87363		
FED. ROAD DIST. NO.	ILLINOIS	FED. AID PROJECT		