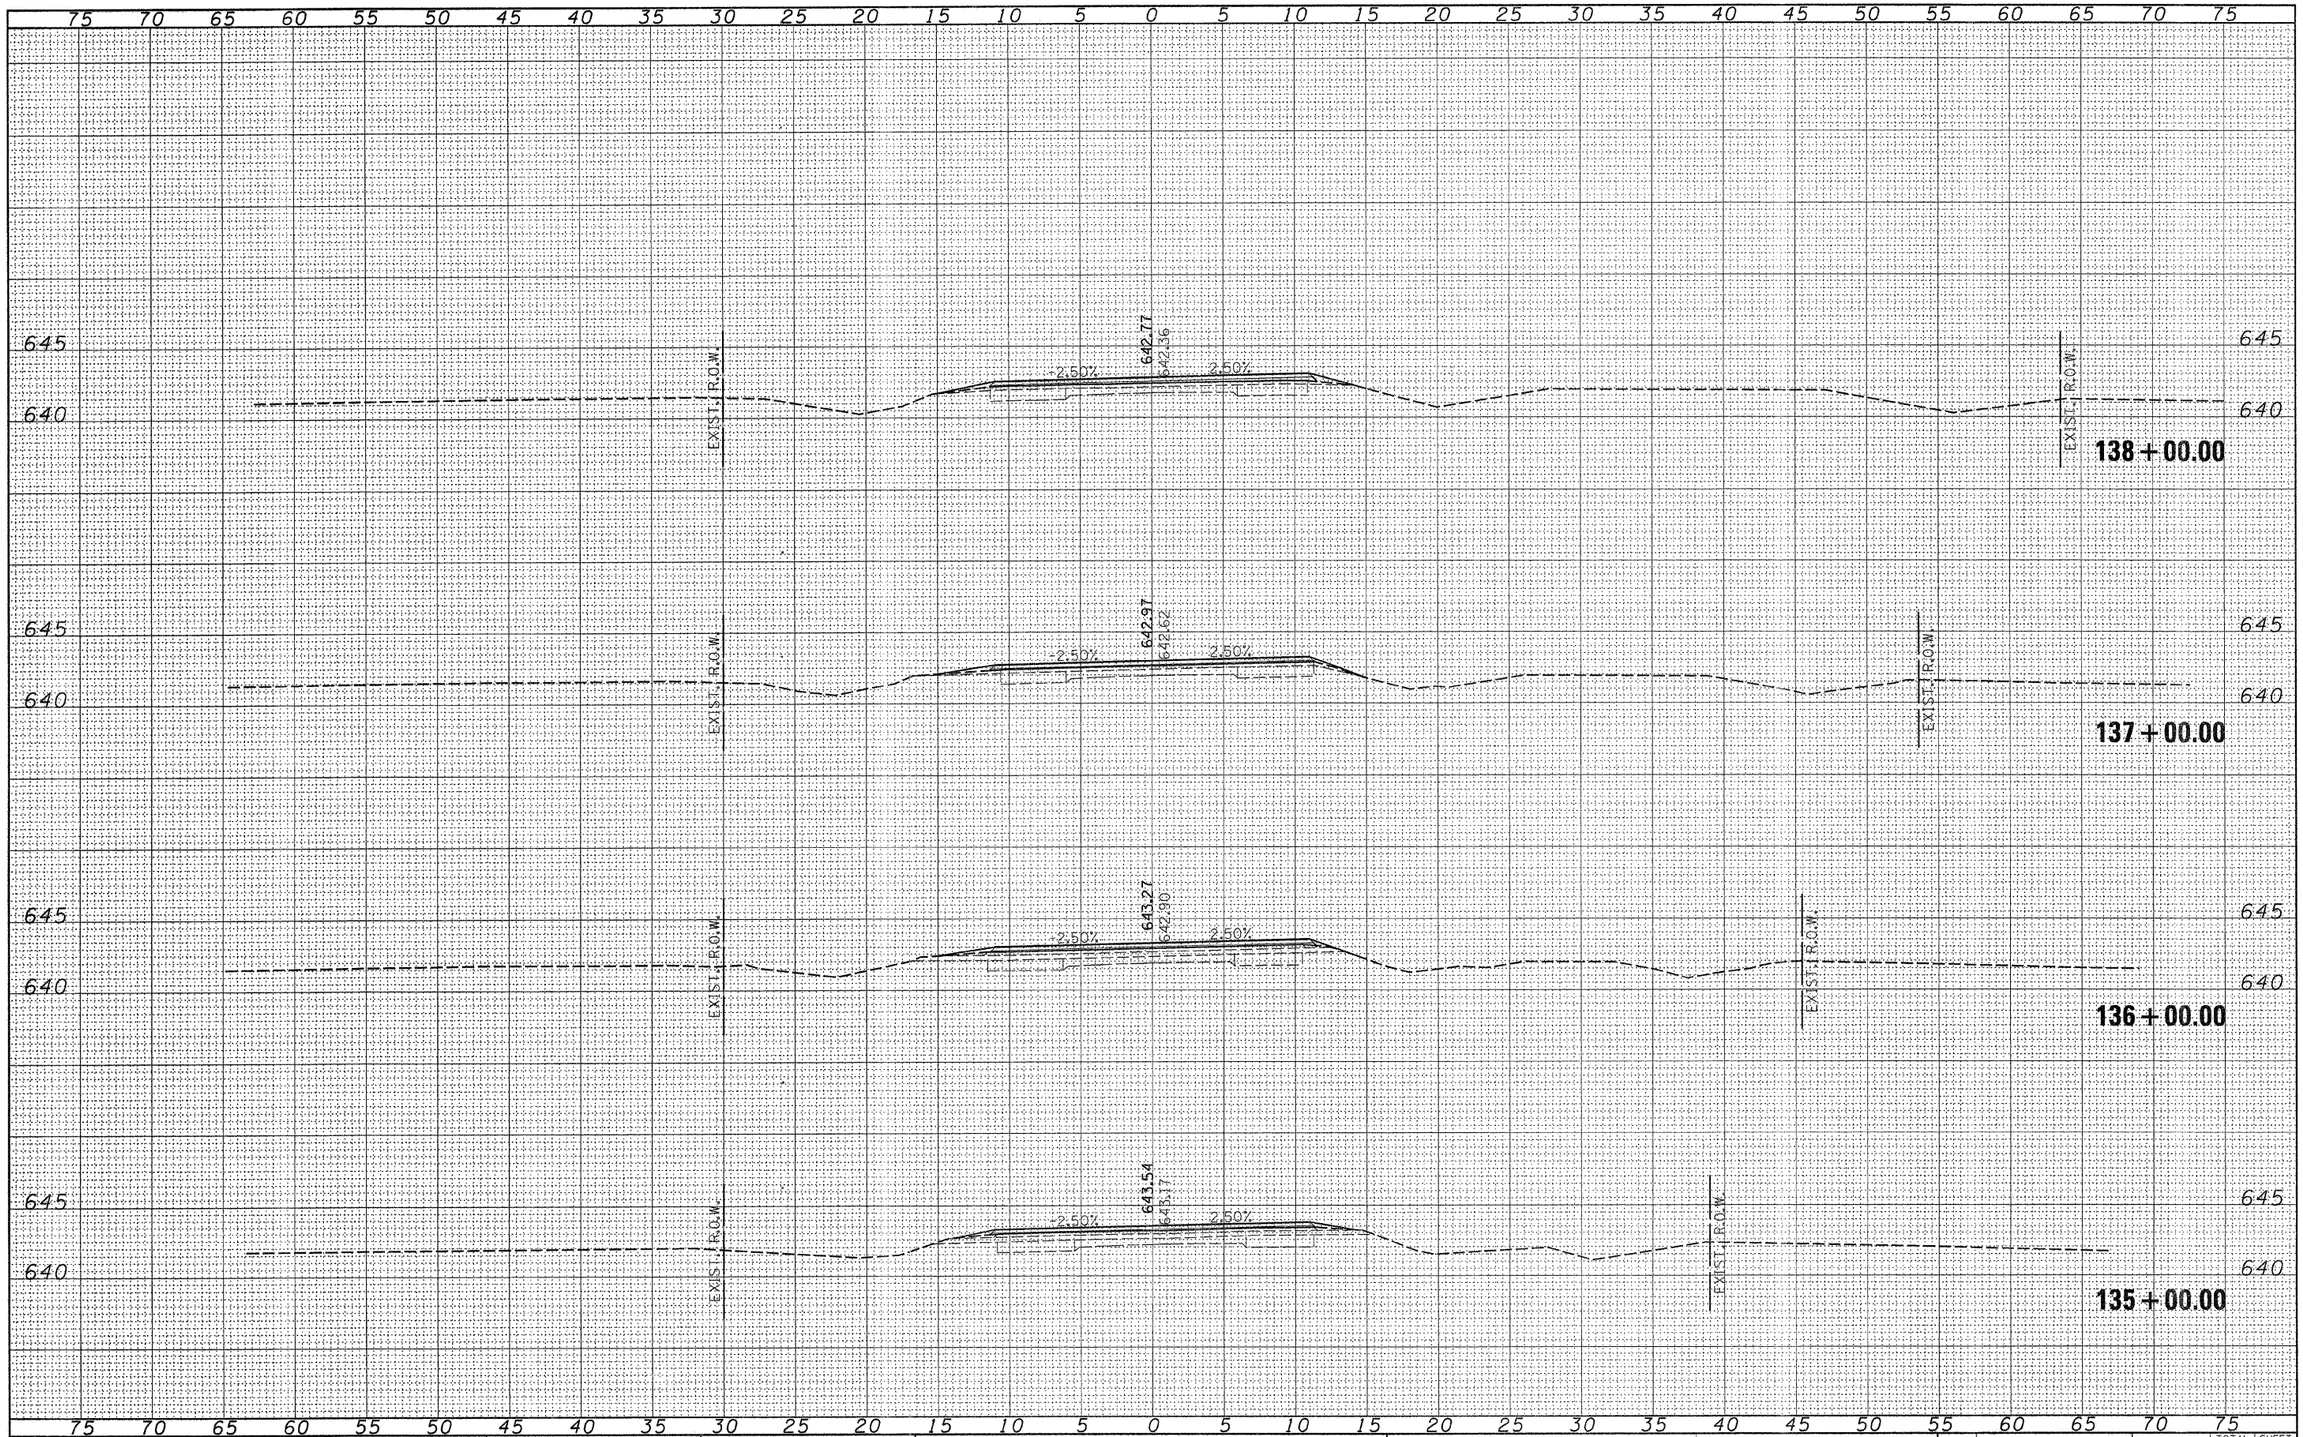

FINAL SURVEY	BY	DATE
SURVEYED		
PLOTTED		
NOTE BOOK		
VERIFIED AT FIELD		
AREAS		
NO.	AREAS CHECKED	

ORIGINAL SURVEY	BY	DATE
SURVEYED		
PLOTTED		
NOTE BOOK		
VERIFIED AT FIELD		
AREAS		
NO.	AREAS CHECKED	

FILE NAME = 46002-sht-xsx.dgn	USER NAME =	DESIGNED - LFS	REVISED -
		DRAWN - WJS	REVISED -
	PLOT SCALE =	CHECKED -	REVISED -
	PLOT DATE = 5/13/2008	DATE -	REVISED -

STATE OF ILLINOIS
COUNTY HIGHWAY DEPARTMENT

HLR HAMPTON, LENZINI & RENWICK, INC.
CIVIL & STRUCTURAL ENGINEERS
LAND SURVEYORS

SCALE: 5:5 | SHEET NO. OF SHEETS | STA. 135+00.00 TO STA. 138+00.00

CROSS SECTIONS
F.A.S. 321 /C.H. 4

F.A.S.	SECTION	COUNTY	TOTAL SHEETS	SHEET NO.
321	05-00205-02-RS	IROQUOIS	76	62
		CONTRACT NO. 87363		
FED. ROAD DIST. NO.	ILLINOIS	FED. AID PROJECT		