ROUTE NO.	SECTION	COUNTY	TOTAL SHEETS	THIS SHEET
F.A.U. 6755	*	TAZEWELL	39	20

FED. ROAD DIST. NO. 7 | ILLINOIS | PROJECT M-5083-112

*04-00114-00-PV
CONTRACT NO. 89351

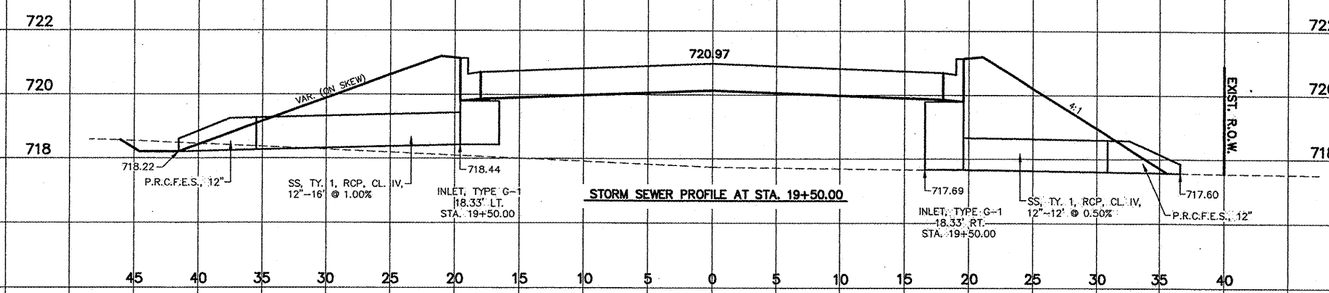

STORM SEWER PROFILE AT STA. 19+50.00

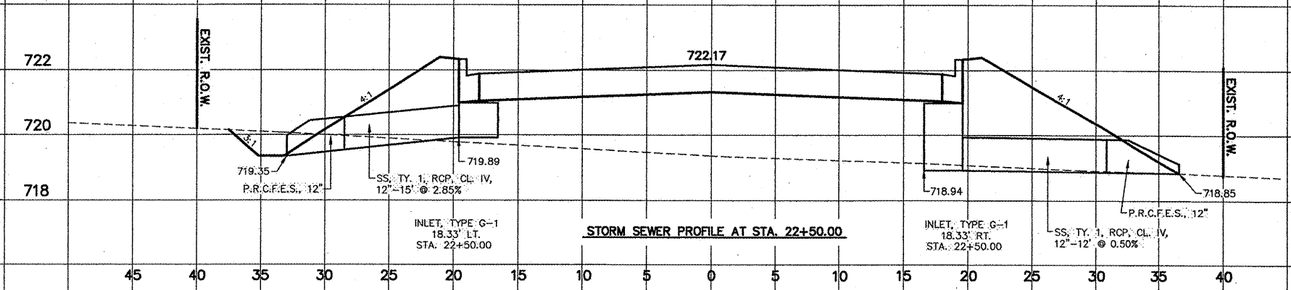

STORM SEWER PROFILE AT STA. 22+50.00

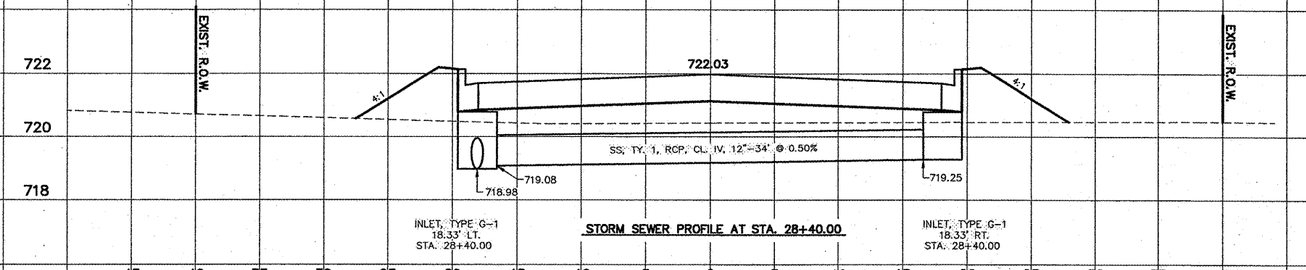

STORM SEWER PROFILE AT STA. 28+40.00

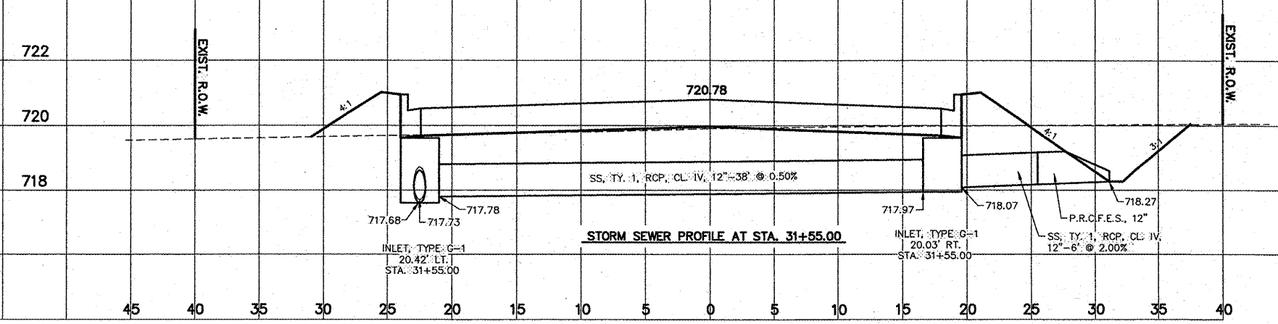

STORM SEWER PROFILE AT STA. 31+55.00

SCALE
1" = 5' HORIZ.
1" = 2' VERT.

STORM SEWER PROFILES

FOR: VILLAGE OF MORTON, IL.

DATE 3/21/08 | SCALE AS SHOWN | BOOK | REVISED | REVISED | REVISED | REVISED | PROJECT NUMBER | SHEET NO. 20 OF 39

AUSTIN ENGINEERING CO., INC.
CIVIL ENGINEERS
PEORIA LICENSE No. 184-001143 ILLINOIS