ROUTE NO.	SECTION	COUNTY	TOTAL SHEETS	THIS SHEET
F.A.U. 6755	*	TAZEWELL	39	33

FED. ROAD DIST. NO. 7 | ILLINOIS | PROJECT M-5093-112

*04-00114-00-PV
CONTRACT NO. 89351

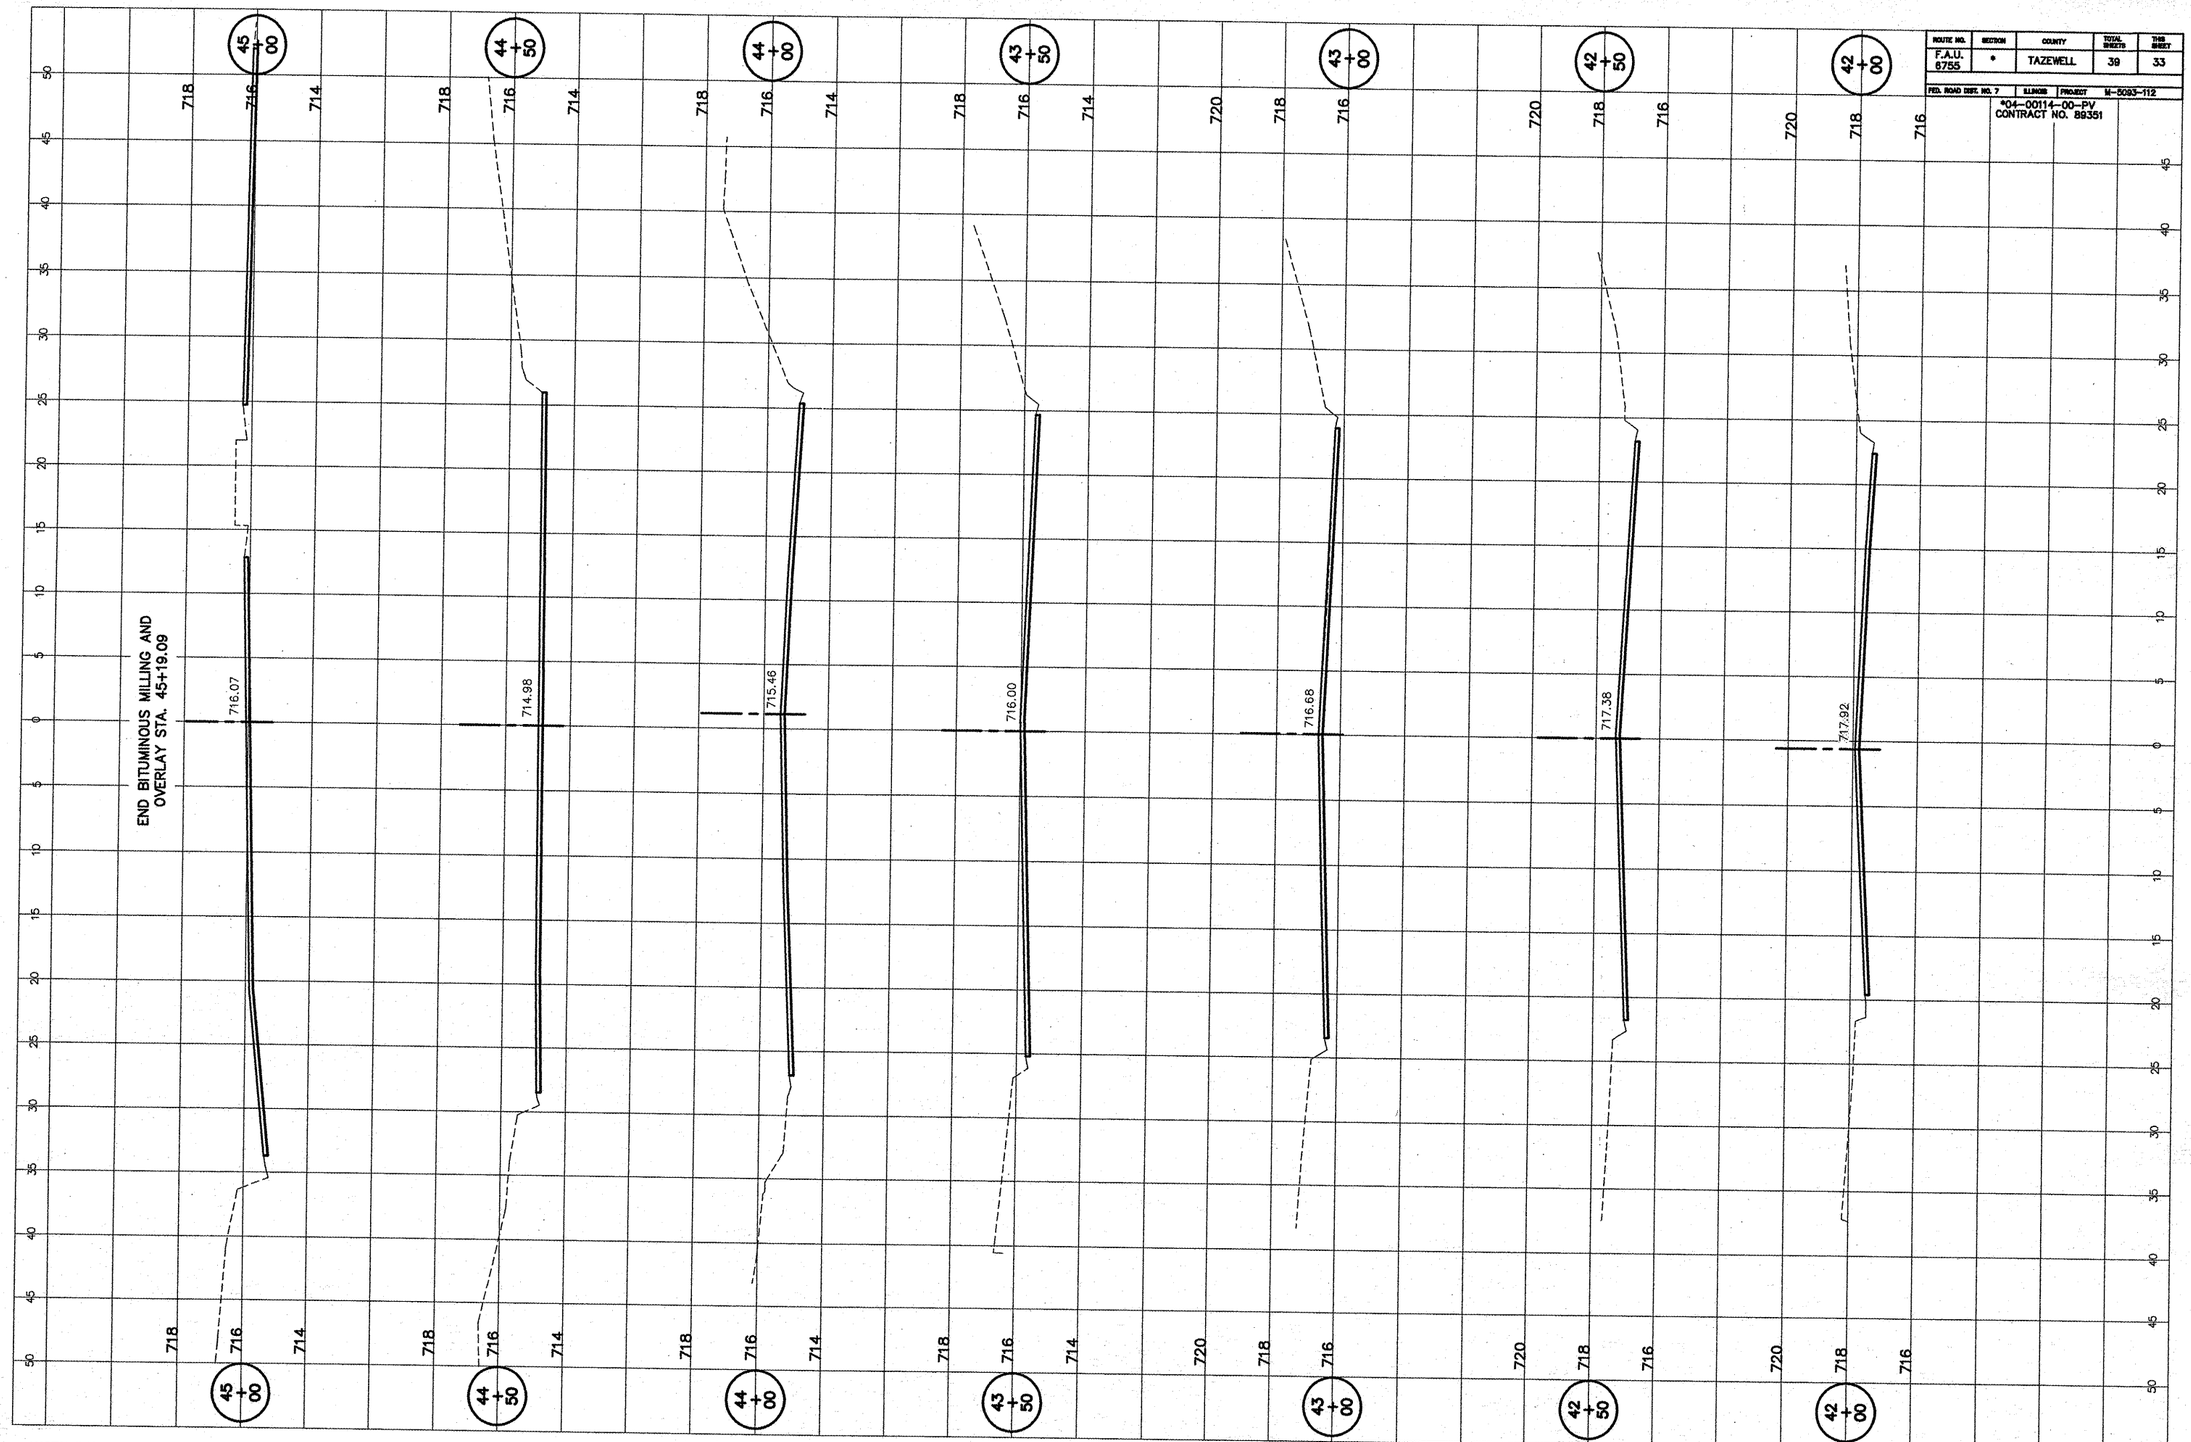

AUSTIN ENGINEERING CO., INC.

W. COURTLAND ST.
MORTON, ILLINOIS