ROUTE NO.	SECTION	COUNTY	TOTAL SHEETS	THIS SHEET
F.A.U. 6755	*	TAZEWELL	39	34
FED. ROAD DIST. NO. 7	ILLINOIS	PROJECT	M-5083-112	

*04-00114-00-PV
CONTRACT NO. 89351

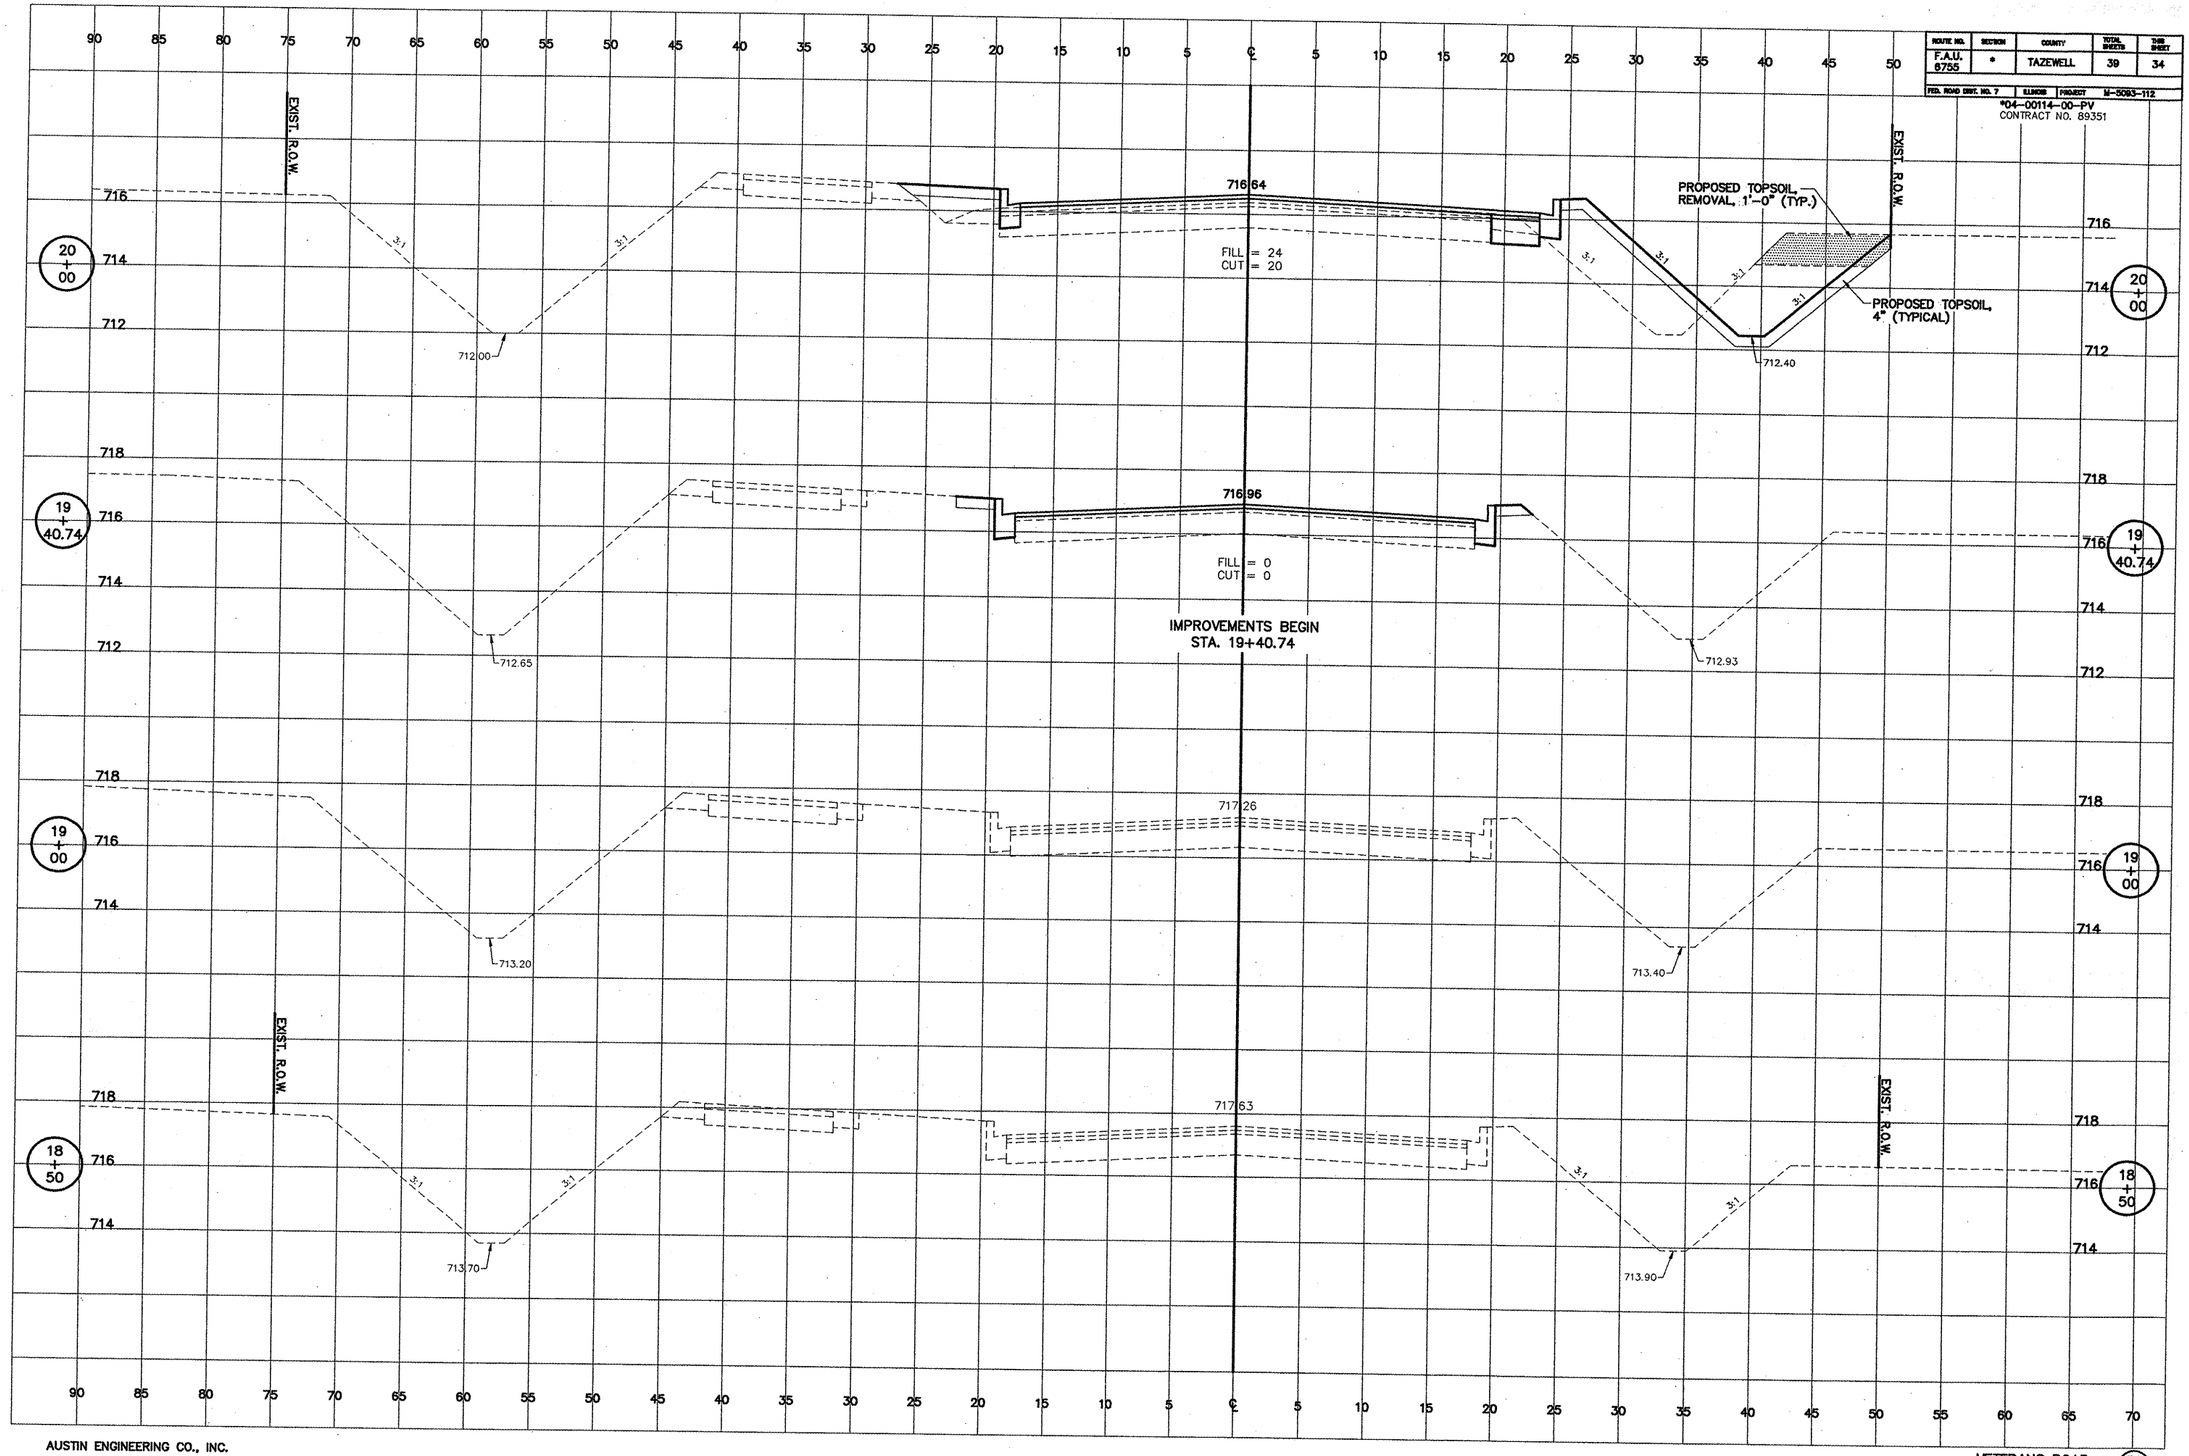

AUSTIN ENGINEERING CO., INC.

VETERANS ROAD
MORTON, ILLINOIS