| ROUTE NO. | SECTION | COUNTY | TOTAL SHEETS | THIS SHEET |
|---|---|---|---|---|
| F.A.U. 8755 | * | TAZEWELL | 39 | 36 |
| FED. ROAD DIST. NO. 7 | ILLINOIS | PROJECT | M-5093-112 | |

*04-00114-00-PV
CONTRACT NO. 89351

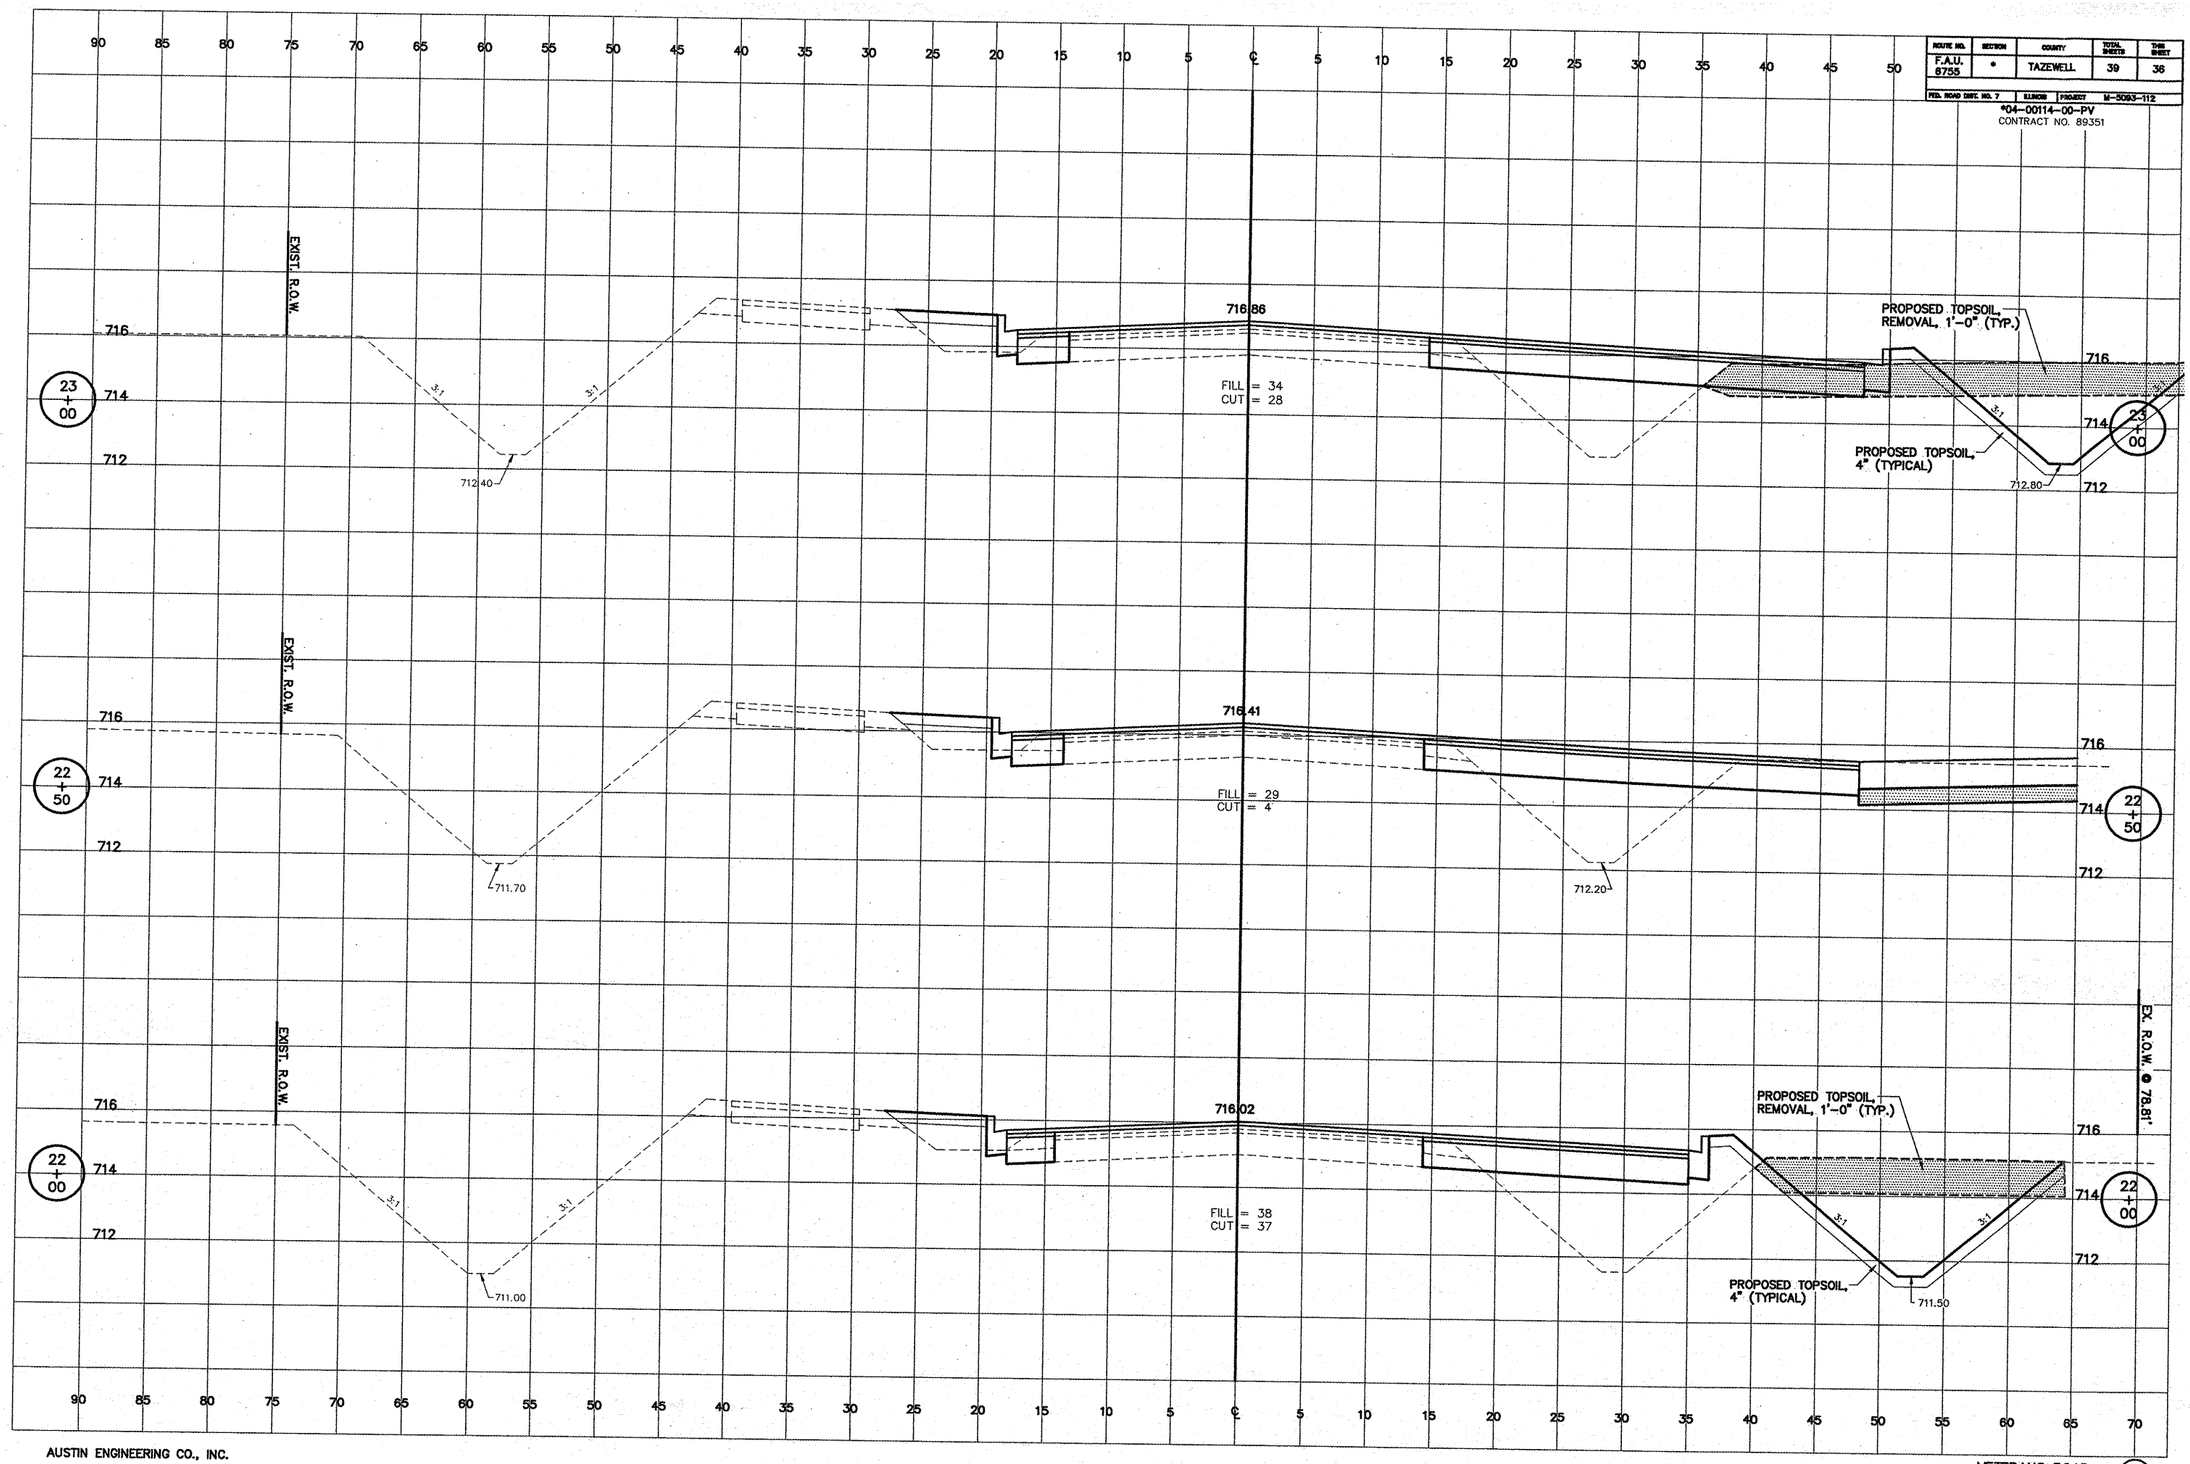


AUSTIN ENGINEERING CO., INC.

VETERANS ROAD
MORTON, ILLINOIS

36/39