CONTRACT NO. 93466

F.A. RTE.	SECTION	COUNTY	TOTAL SHEETS	SHEET NO.
TR-50	**	SHELBY	20	9
STA. 20+00.00		TO STA. 22+50.00		
FED. ROAD DIST. NO.	ILLINOIS	FED. AID PROJECT		

** 04-12112-00-BR
04-10100-00-BR

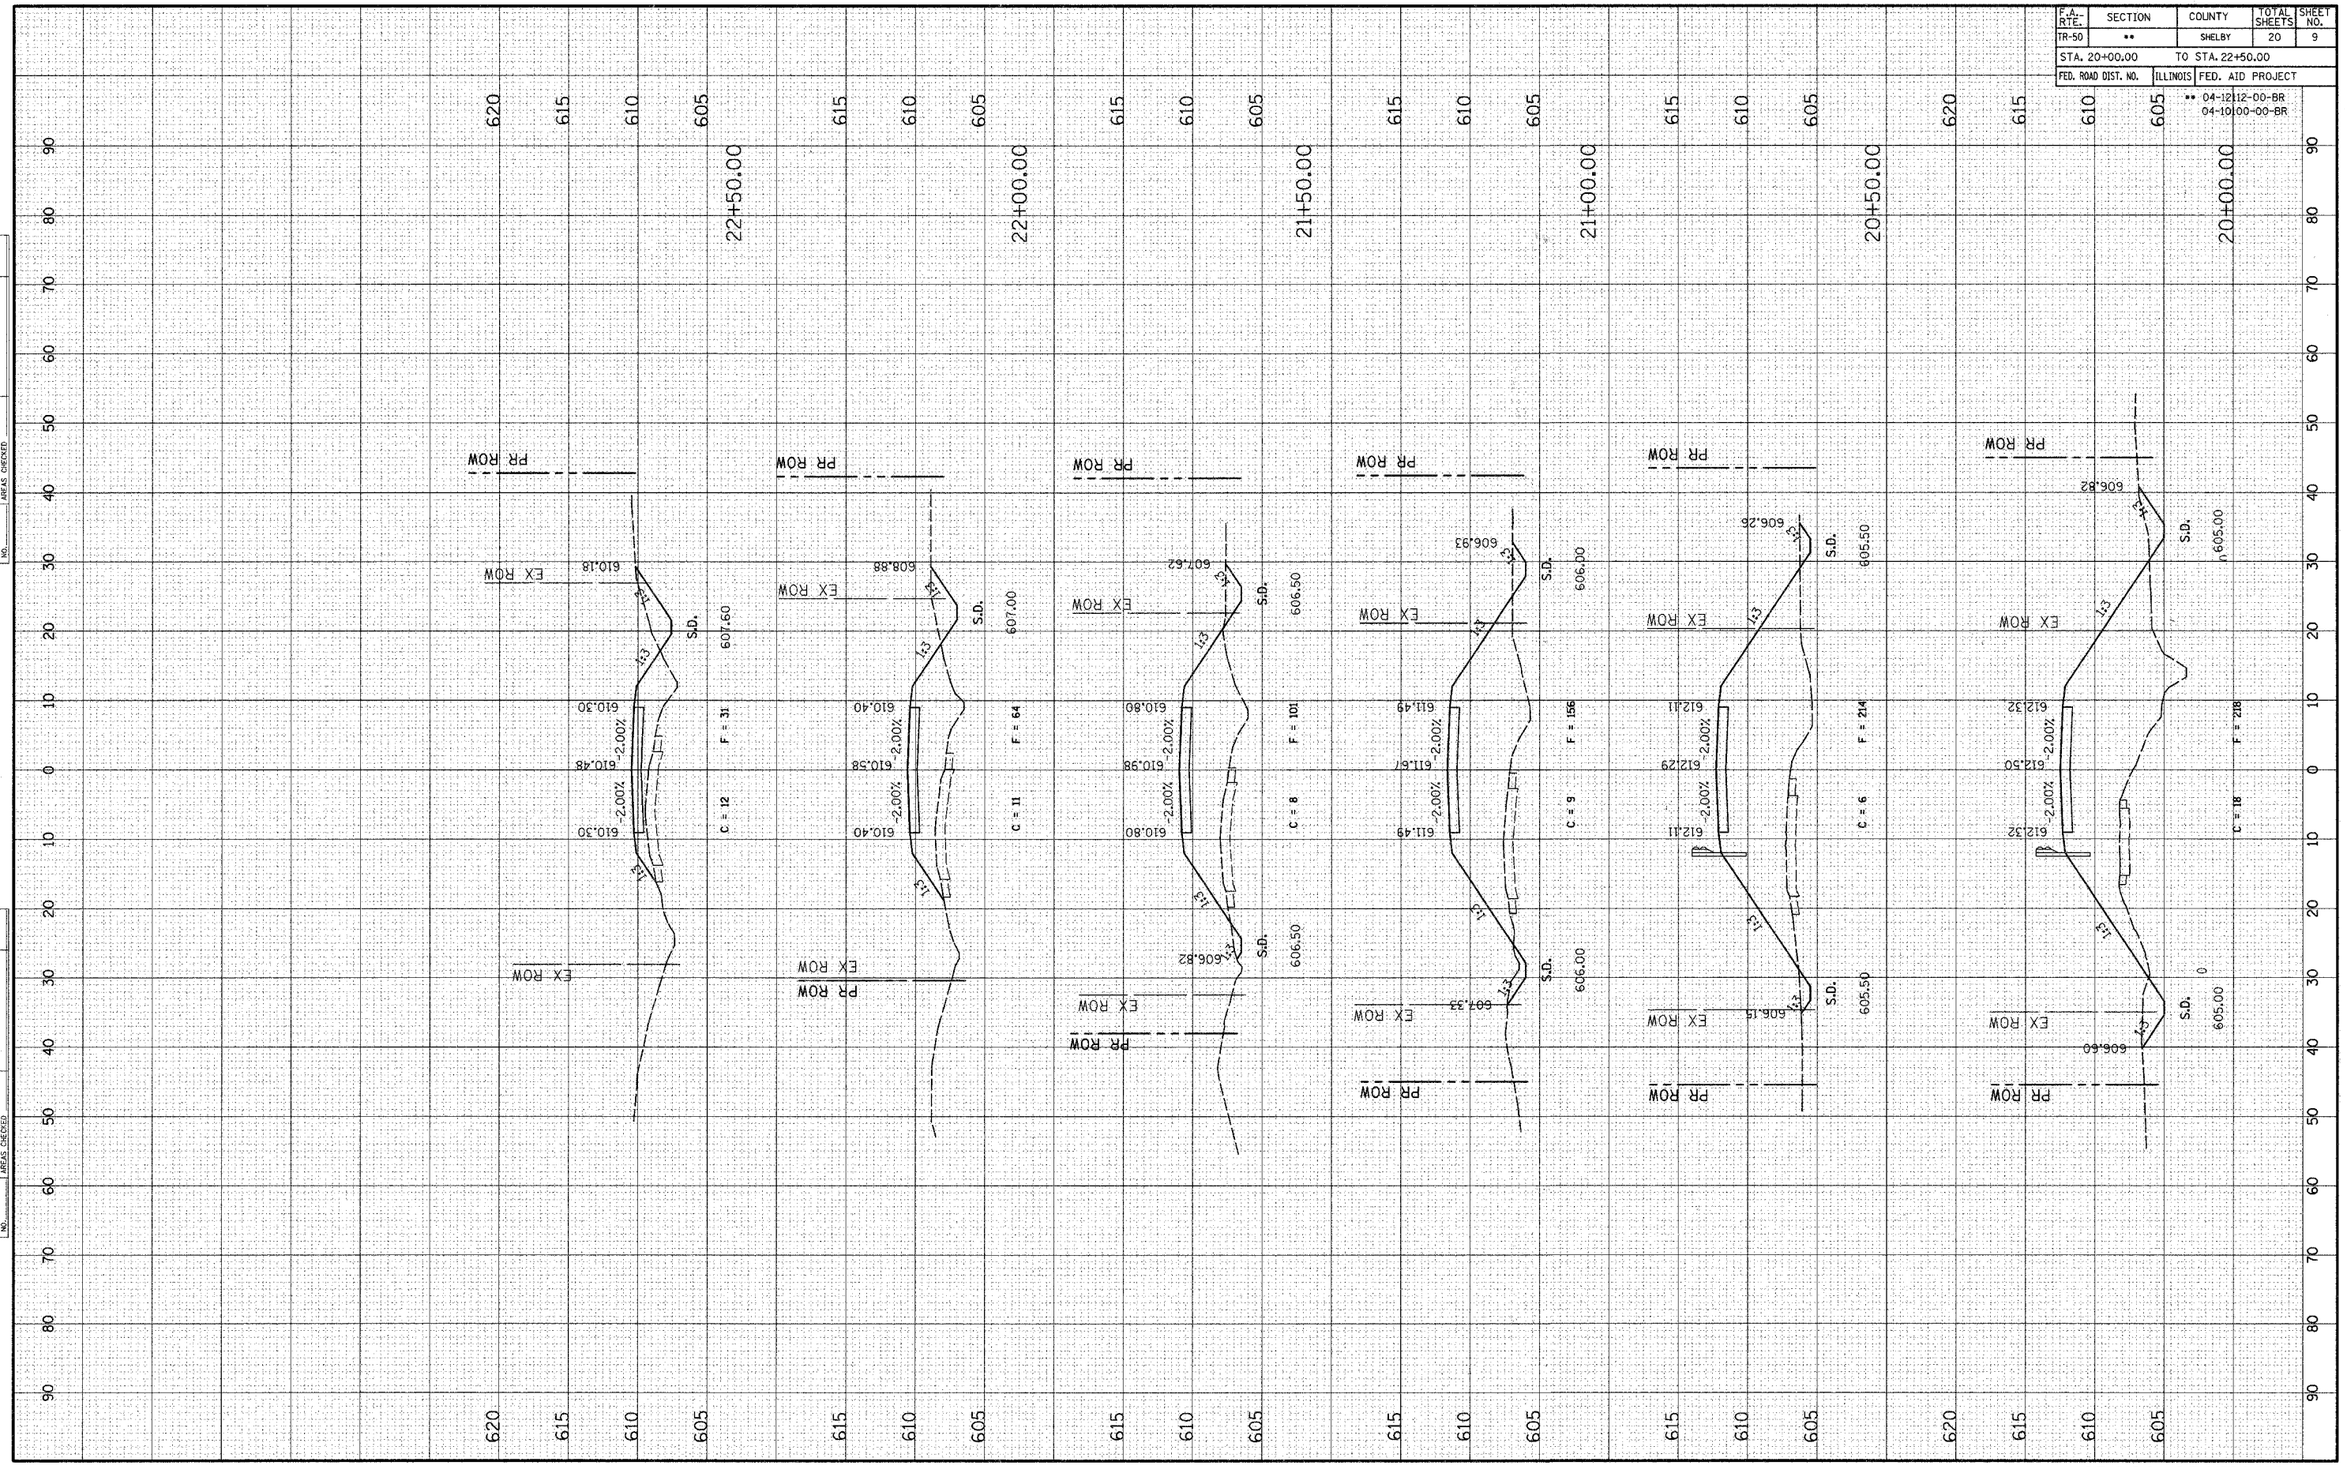

FINAL SURVEY	BY	DATE
SURVEYED		
PLOTTED		
TRAVERSE		
NOTE BOOK	AREAS	
NO.	AREAS CHECKED	

ORIGINAL SURVEY	BY	DATE
SURVEYED		
PLOTTED		
TRAVERSE		
NOTE BOOK	AREAS	
NO.	AREAS CHECKED	

Rev. 6-25-08

CROSS SECTIONS