ROUTE NO.	SECTION	COUNTY	TOTAL SHEETS	SHEET NO.
TR 234A	*	SHELBY	24	9
FED. ROAD DIST. NO.		ILLINOIS	FED. AID PROJECT-	

SHEET NO. 2 of 17 SHEETS

* 04-20118-00-BR CONTRACT NO. 95557

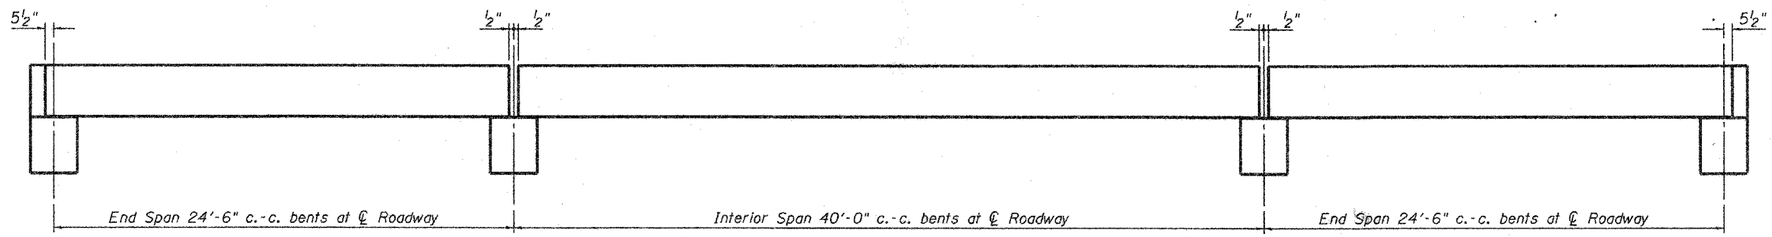

ELEVATION

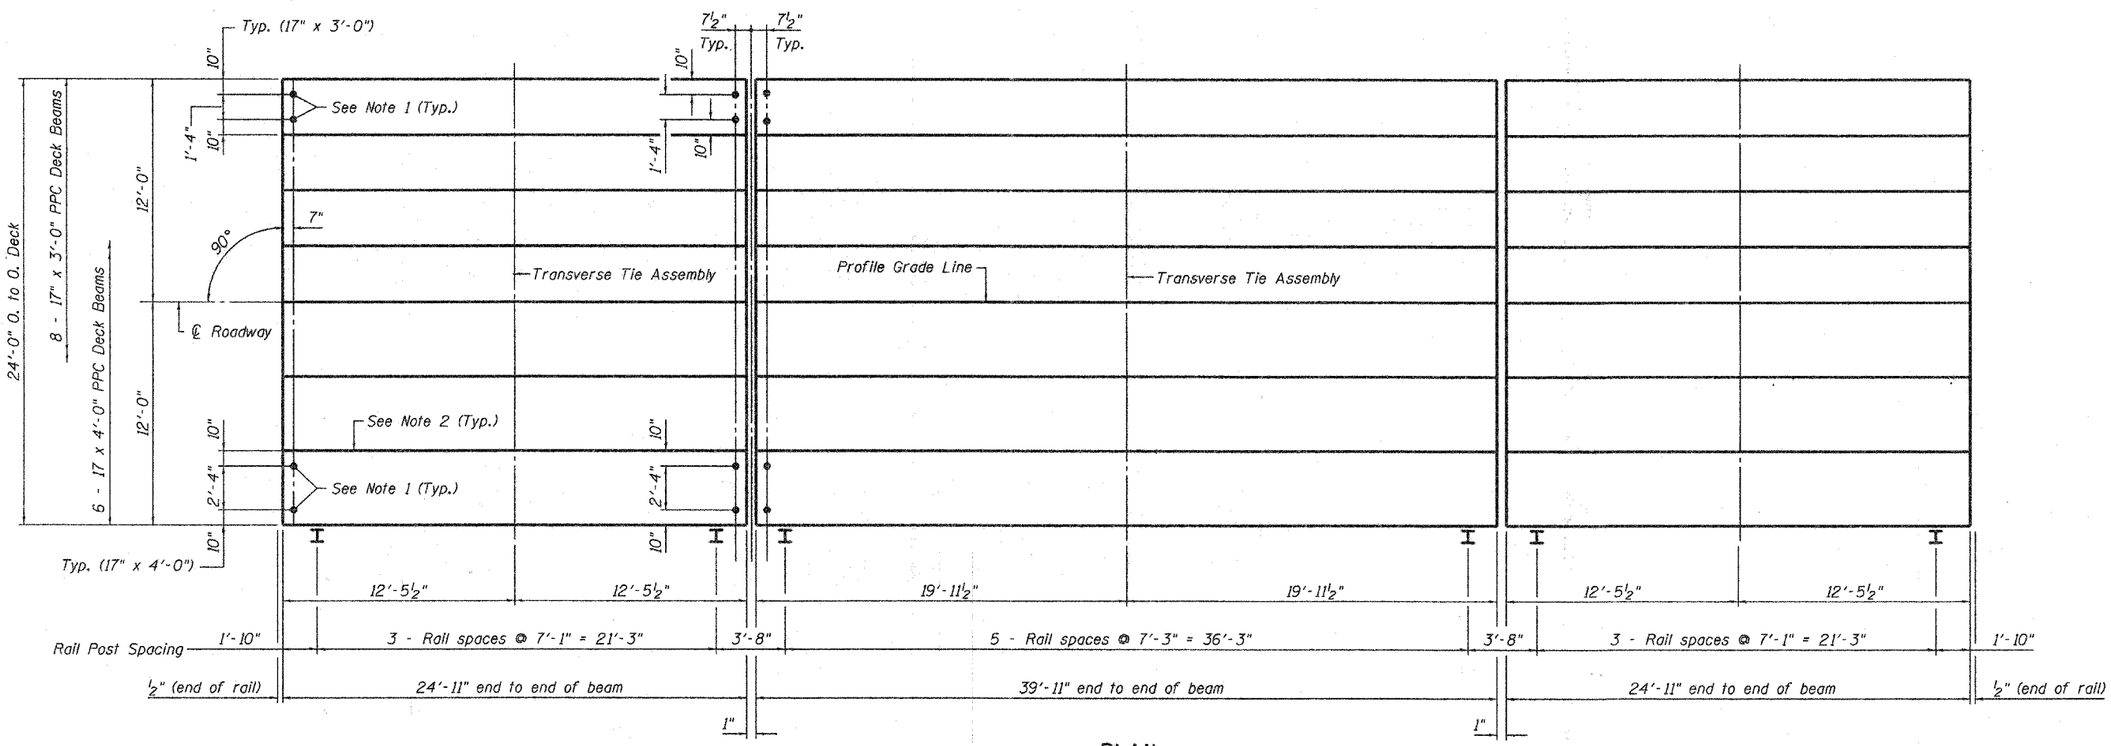

PLAN

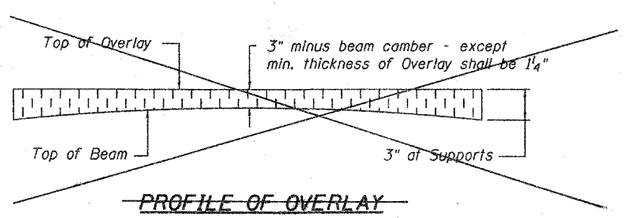

~~PROFILE OF OVERLAY~~

DESIGNED	SDS
CHECKED	CWC
DRAWN	DLH
CHECKED	SDS

WHKS & CO.
ENGINEERS PLANNERS LAND SURVEYORS
MASON CITY, IOWA DUBUQUE, IOWA AMES, IOWA
E. DUBUQUE, ILLINOIS SPRINGFIELD, ILLINOIS ROCHESTER, MINNESOTA

NOTES

1. After beams have been erected, holes shall be drilled into substructure and anchor dowels placed. Dowel holes shall be filled with non-shrink grout to top of beam and allowed to cure min. 24 hrs. prior to grouting the shear keys.
2. Longitudinal keys shall be grouted.

SUPERSTRUCTURE DETAILS
TR ROUTE 234A
OVER JORDAN CREEK
SECTION 04-20118-00-BR
SHELBY COUNTY
STA. 54+35

Filename: L:\Jobs\IDOT BBS\6956 BBS Various Various\6956 05\CADD_Struc\Shelby 04-20118-00-BR.dgn
Date: 5/23/2008
Operator: dhebeding