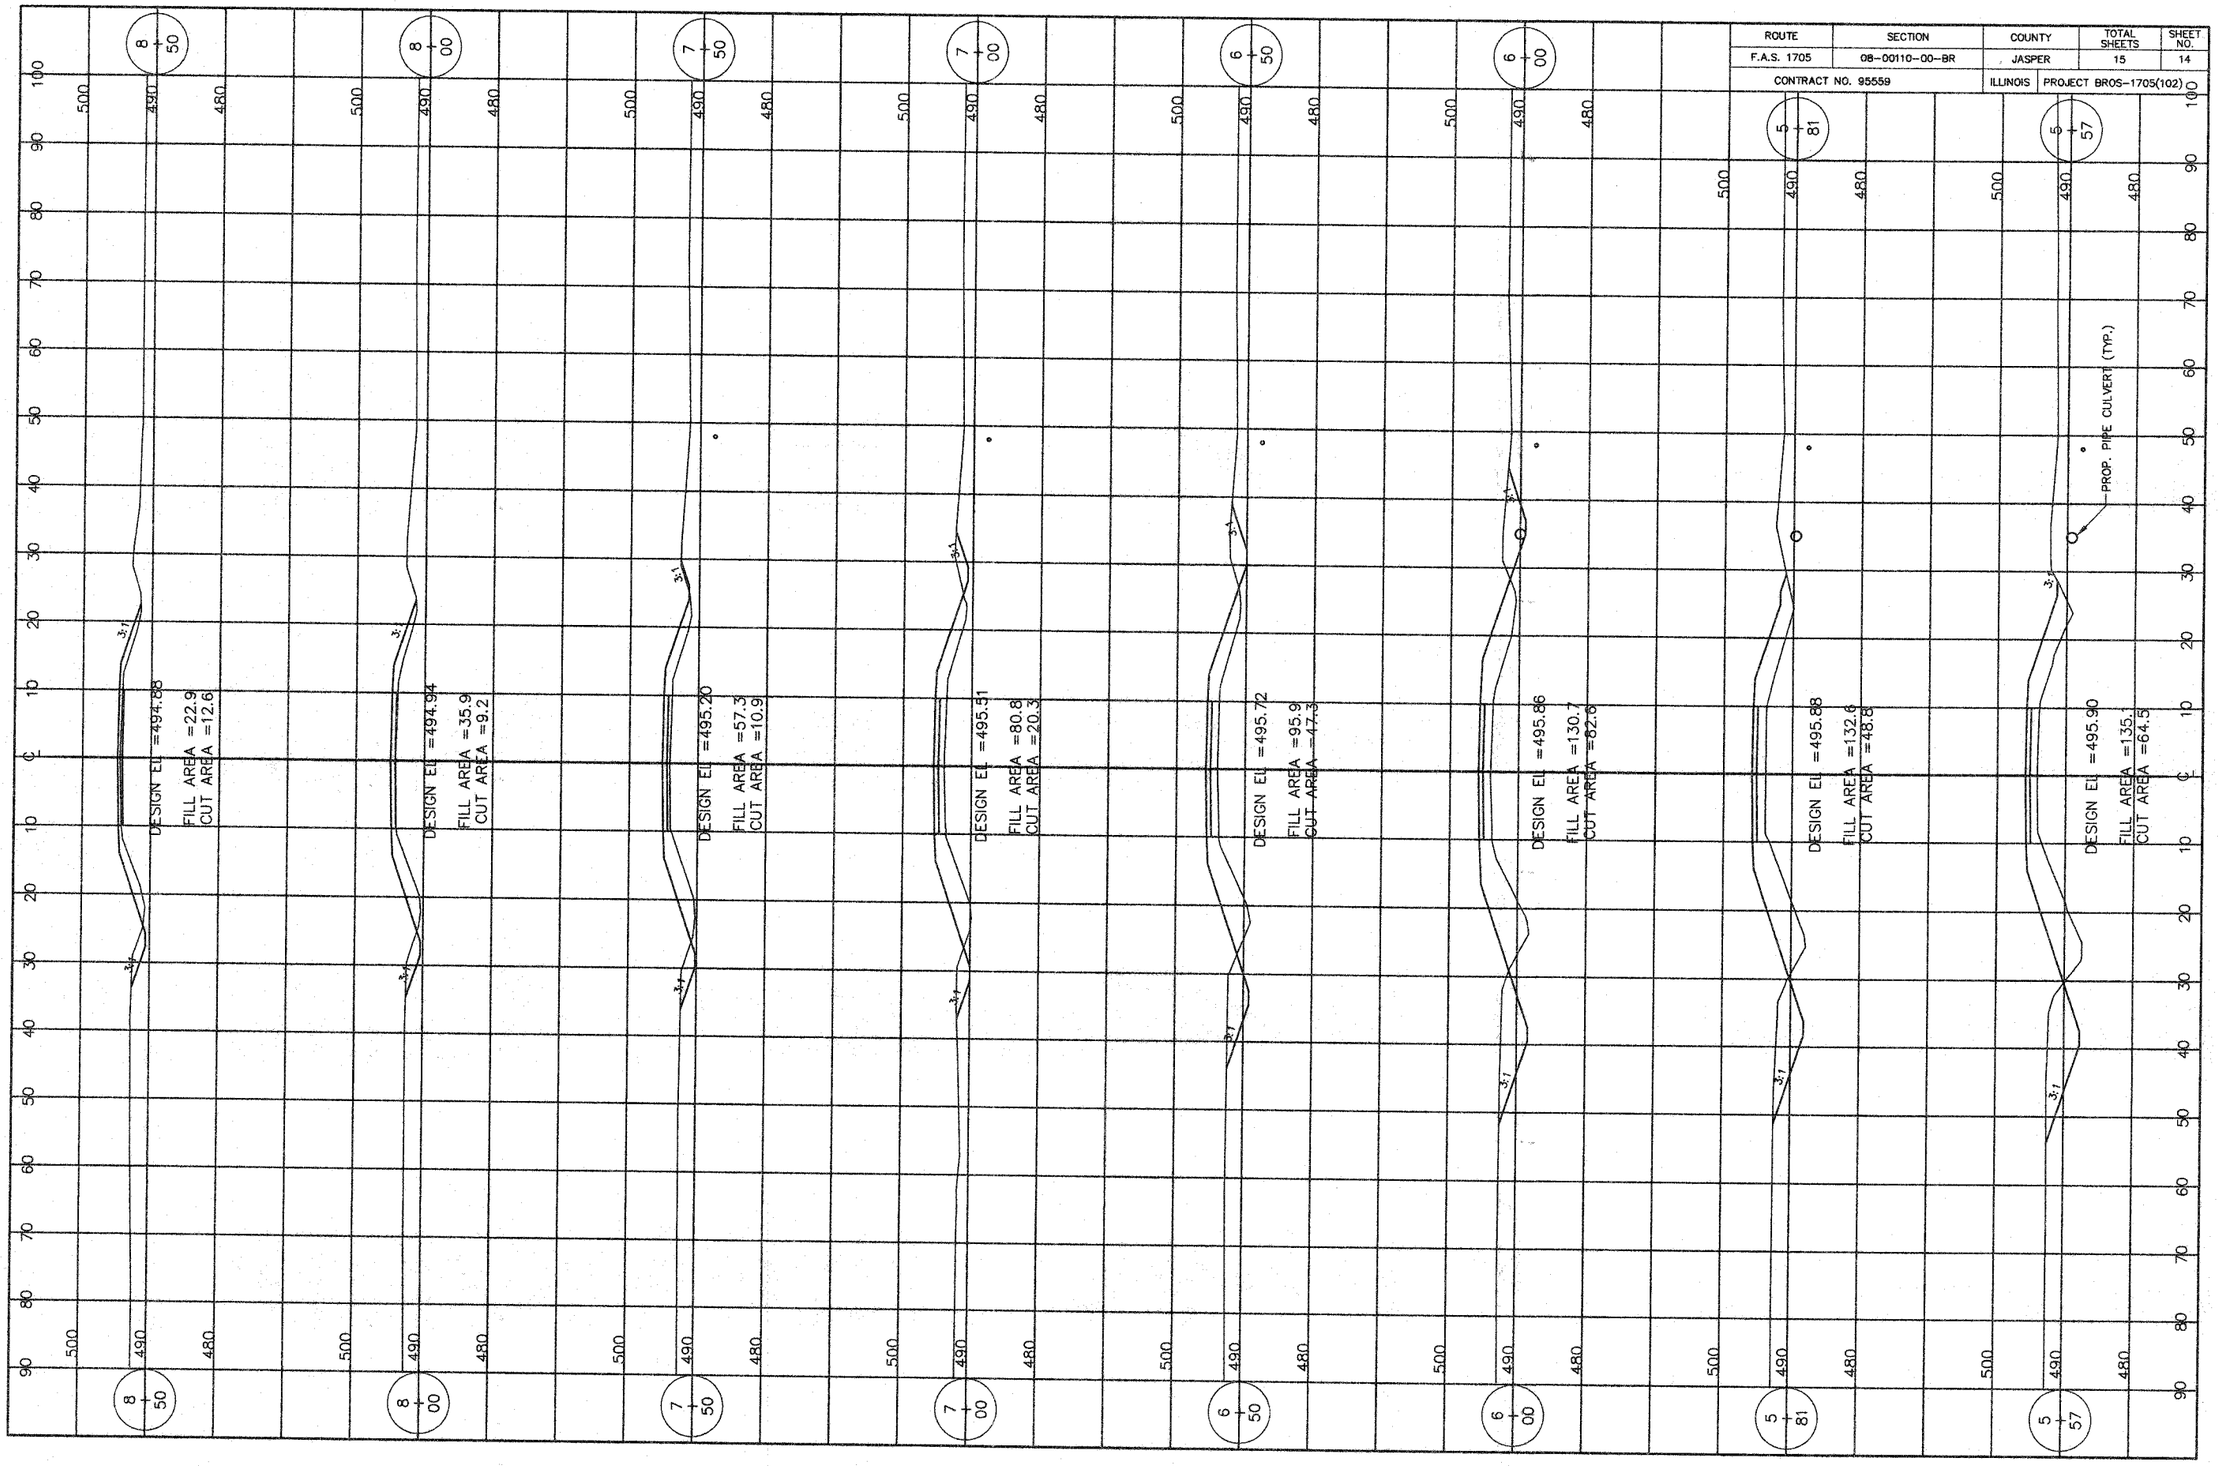| ROUTE | SECTION | COUNTY | TOTAL SHEETS | SHEET NO. |
|---|---|---|---|---|
| F.A.S. 1705 | 08-00110-00-BR | JASPER | 15 | 14 |
| CONTRACT NO. 95559 | | ILLINOIS | PROJECT BROS-1705(102) | |