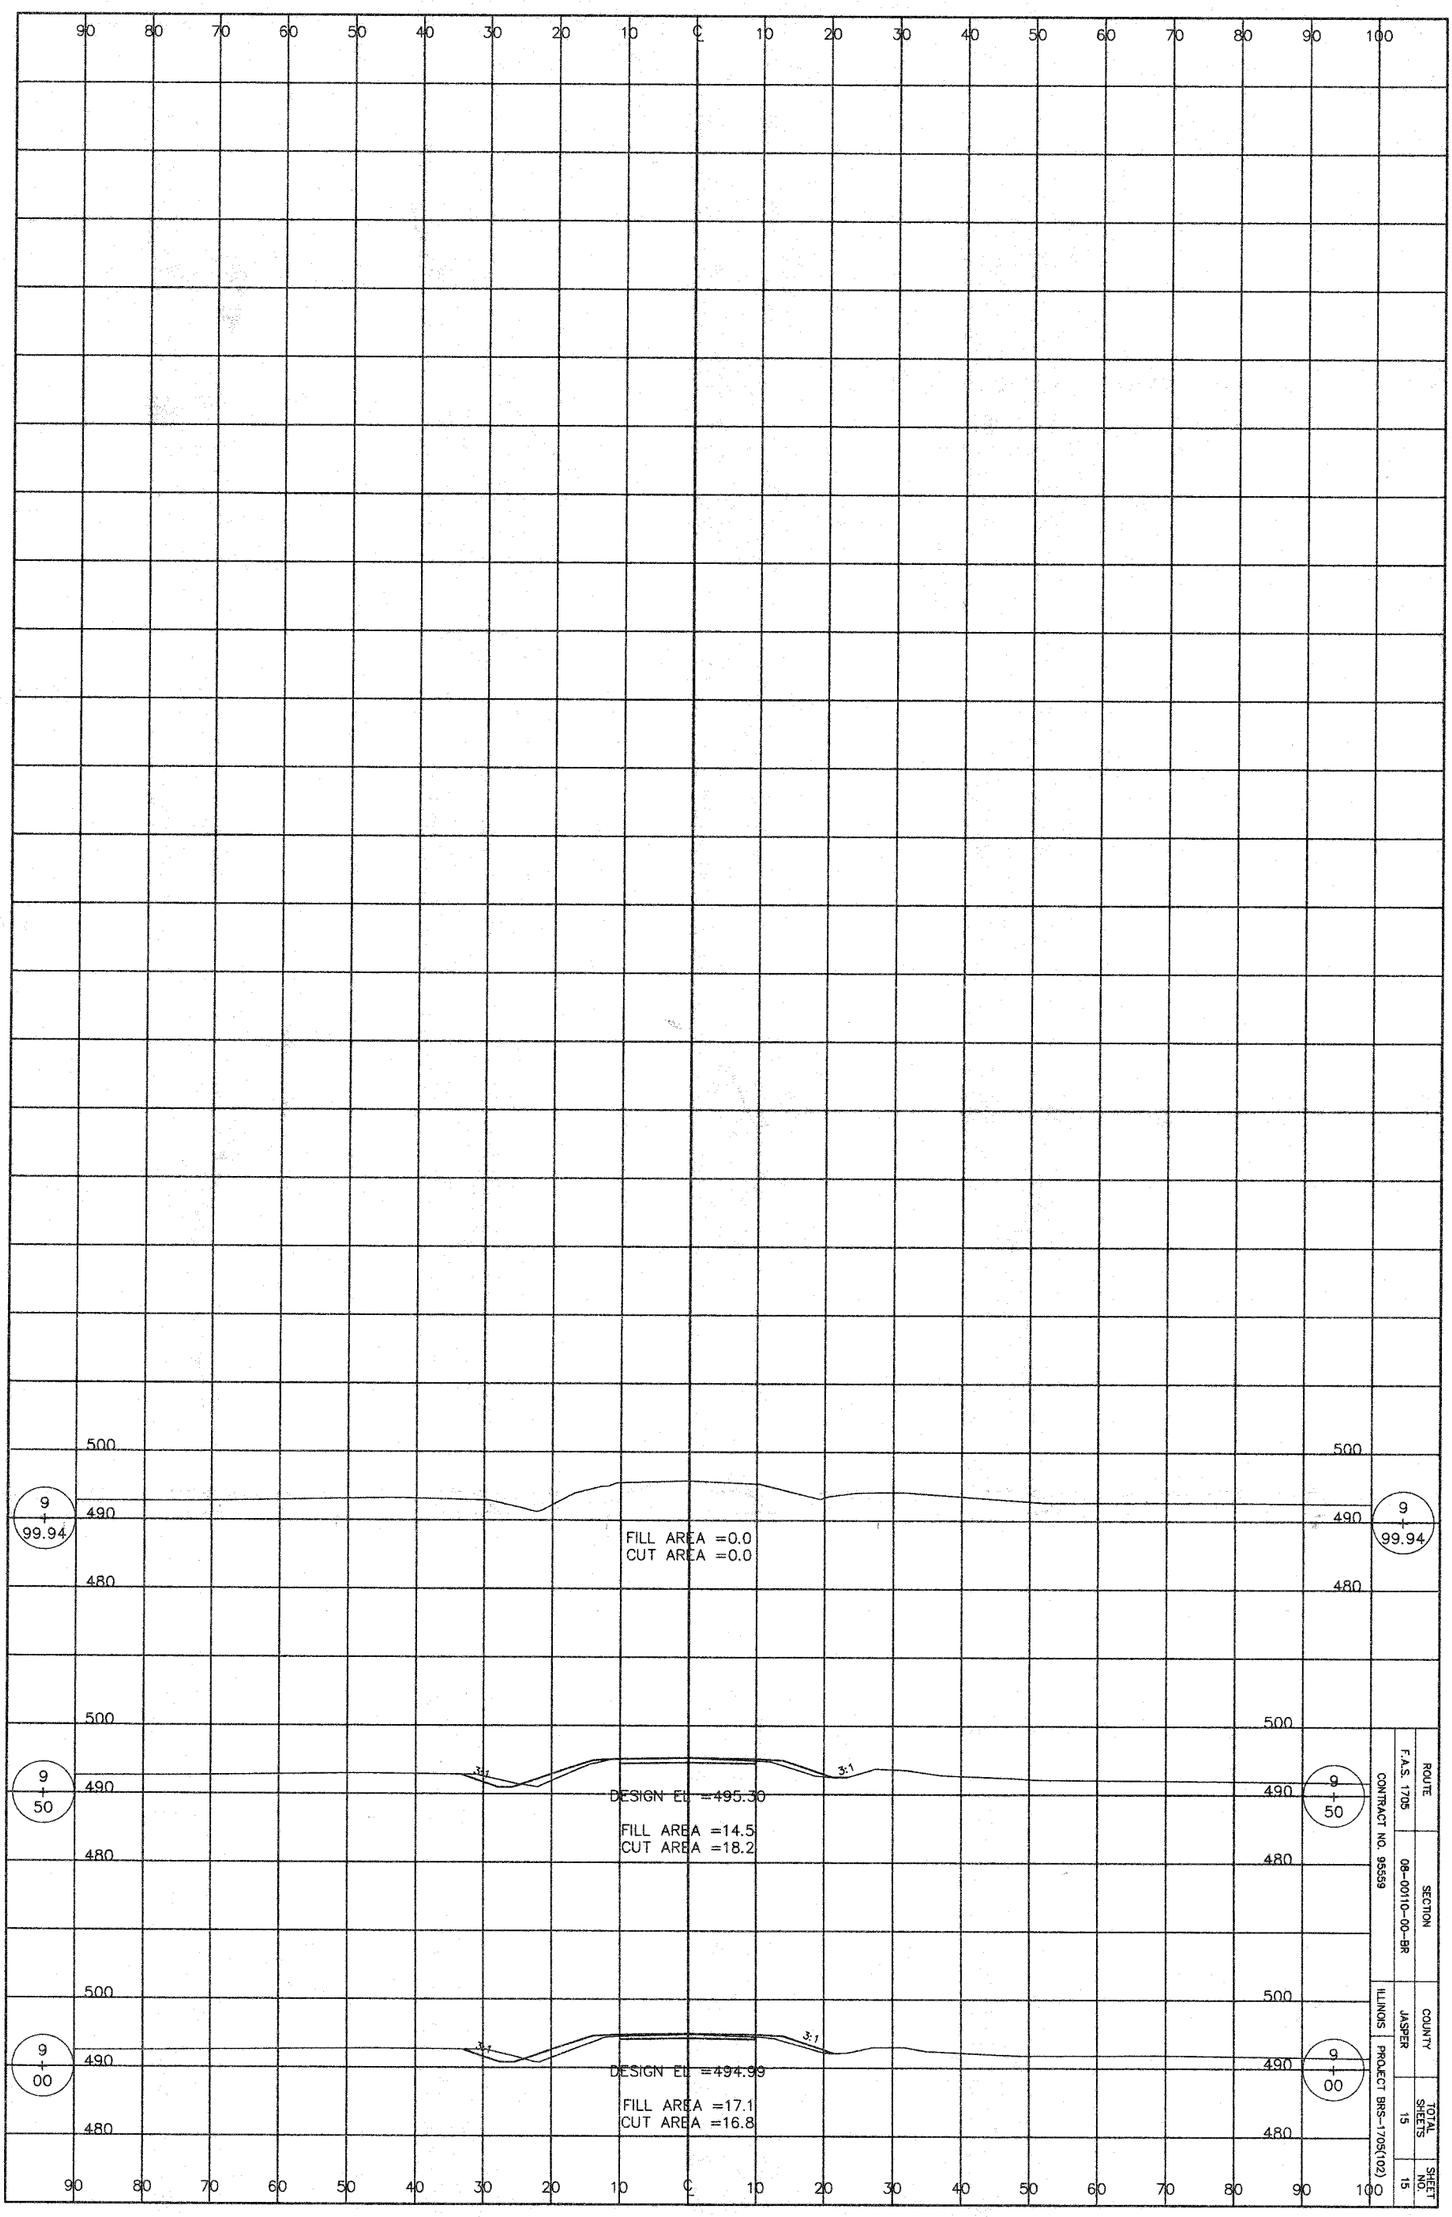

ROUTE	SECTION	COUNTY	TOTAL SHEETS	SHEET NO.
F.A.S. 1705	08-00110-00-BR	JASPER	15	15

CONTRACT NO. 95559

ILLINOIS PROJECT BRS-1705(102)