F.A.U. RTE.	SECTION	COUNTY	TOTAL SHEETS	SHEET NO.
9315	05-00032-02-PV	MONROE	55	25
STA.		TO STA.		
FED. ROAD DIST. NO.		ILLINOIS	FED. AID PROJECT	

CONTRACT NO. 97349

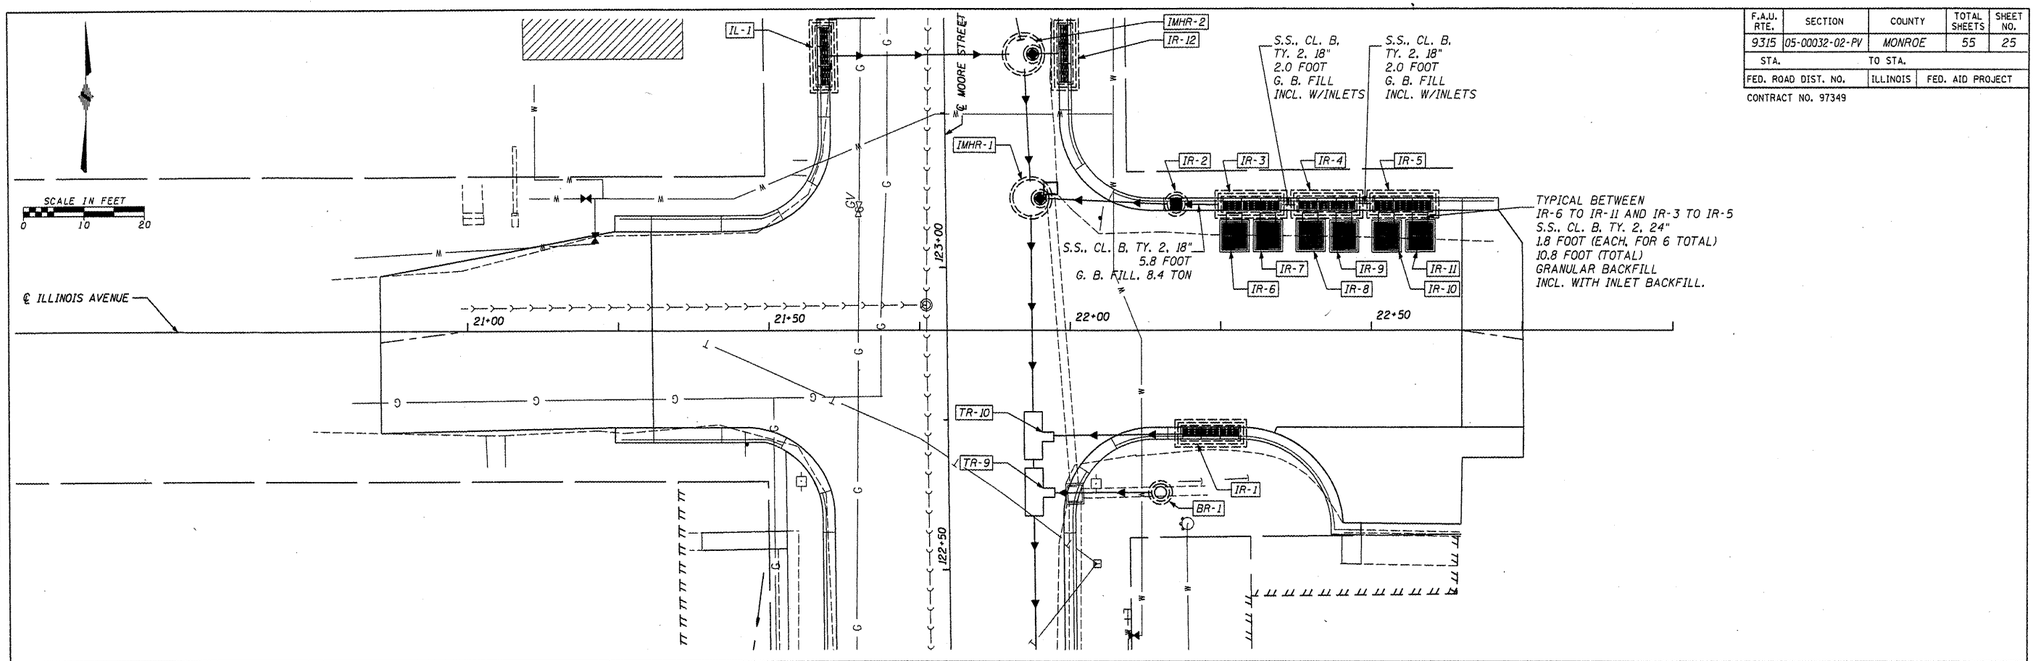

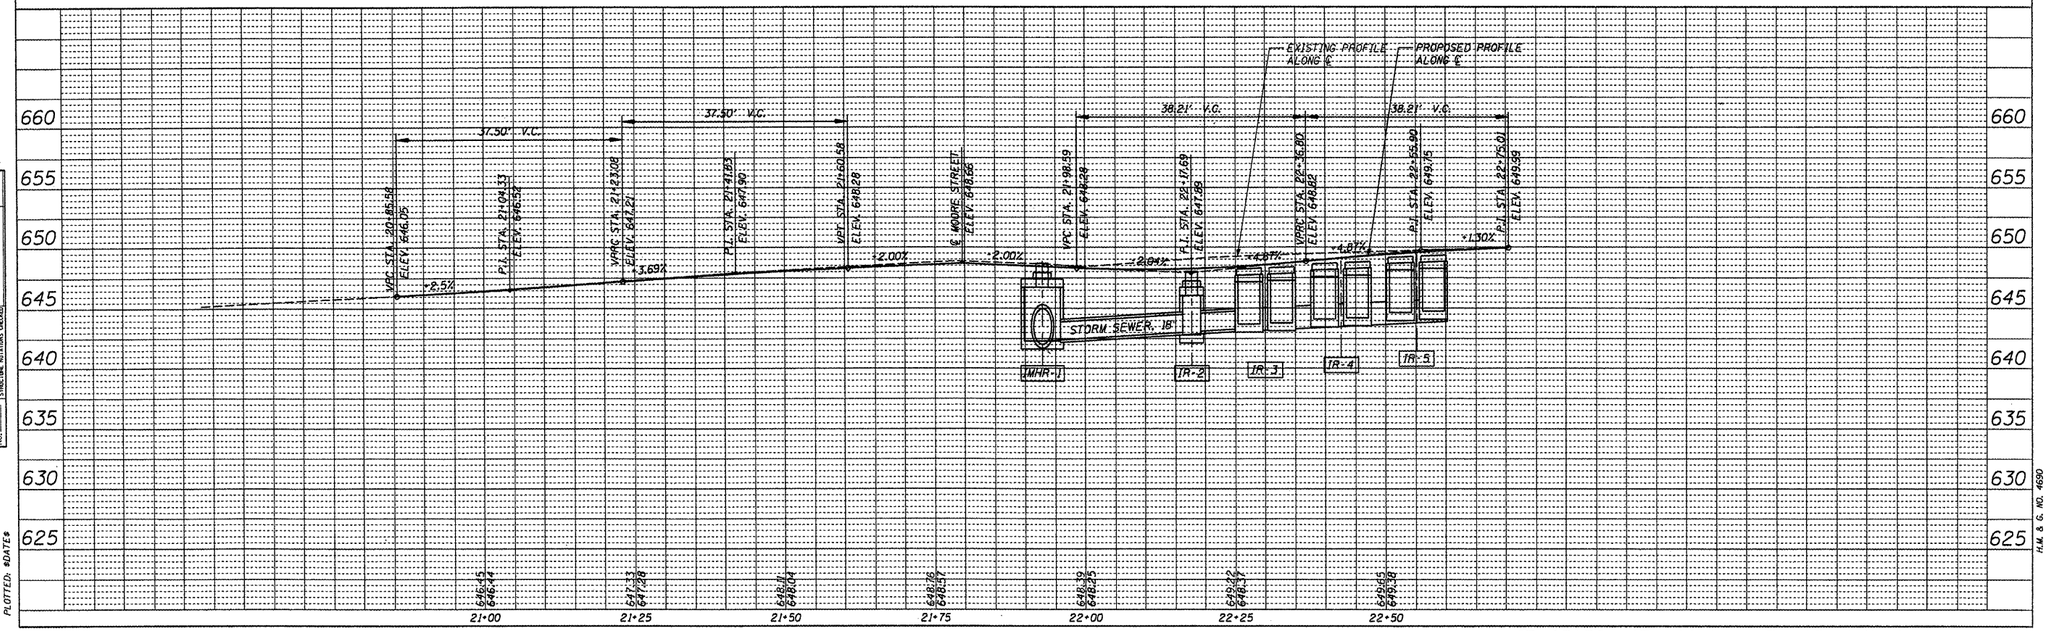

PLAN	
SURVEYED	
PLOTTED	
ALIGNMENT CHECKED	
B.L.S. & M.H. CHECKED	
NOTE BOOK NO.	

PROFILE	
SURVEYED	
PLOTTED	
GRADES CHECKED	
B.L.S. & M.H. CHECKED	
NOTE BOOK NO.	
STRUCTURE SECTIONS CHECKED	

CADD FILE: /508U/508U-S490.dgn
PLOTTED: #DATE#

H.M. & G. NO. 4690

HENRY, MEISENHEIMER & GENDE, INC. 1075 LAKE ROAD CARLYLE, ILLINOIS 62231 (618) 594-3711

ST. SEWER: STA. 20+00 - STA. 23+00 (ILLINOIS AVE.)