F.A.U. RTE.	SECTION	COUNTY	TOTAL SHEETS	SHEET NO.
9315	05-00032-02-PV	MONROE	55	35
STA.		TO STA.		
FED. ROAD DIST. NO.		ILLINOIS	FED. AID PROJECT	

CONTRACT NO. 97349

SCALE IN FEET
0 20 40

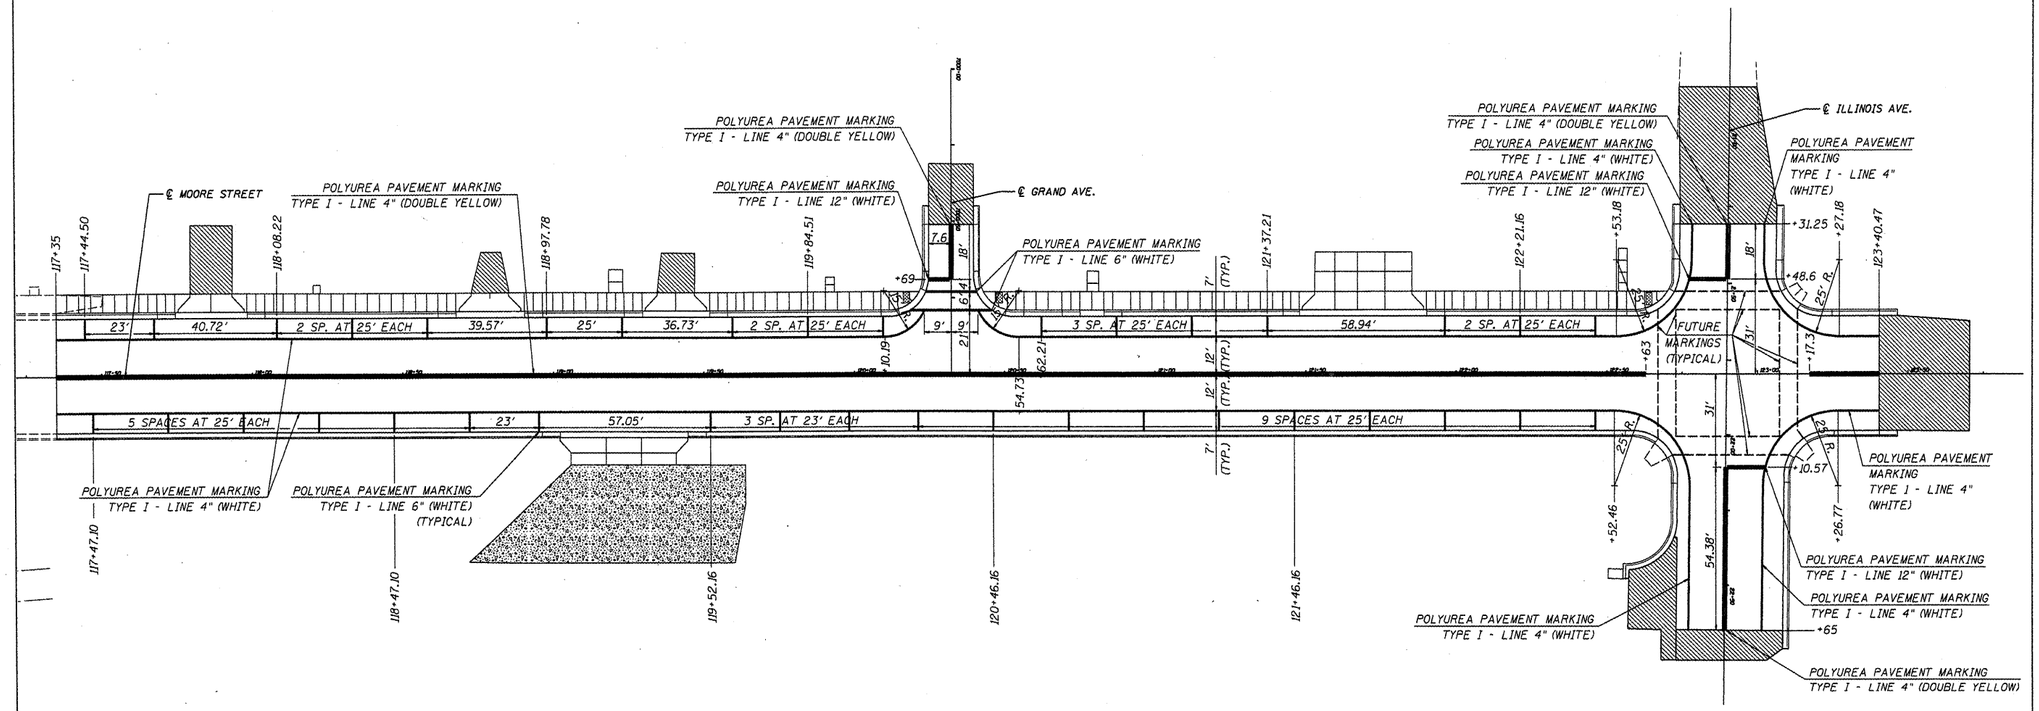

ILLINOIS DEPARTMENT OF TRANSPORTATION

PAVEMENT MARKINGS

SCALE | DRAWN BY

DATE | CHECKED BY

H.M. & G. NO. 5881

CADD FILE: /5881/5881-pavtmkg1.dgn
PLOTTED: $DATE$

HENRY, MEISENHEIMER & GENDE, INC., 1075 LAKE RD., P.O. BOX 70, CARLYLE, ILLINOIS 62231 (618)-594-3711 WWW.HMGENGINEERS.COM