CONTRACT NO. 98999

FAP RTE	SECTION	COUNTY	TOTAL SHEETS	SHEET NO.
869	(105A)B-1	SALINE	71	16
STA. 1645+25		TO STA. 1651+15		
FED. ROAD DIST. NO.	ILLINOIS	FED. AID PROJECT		

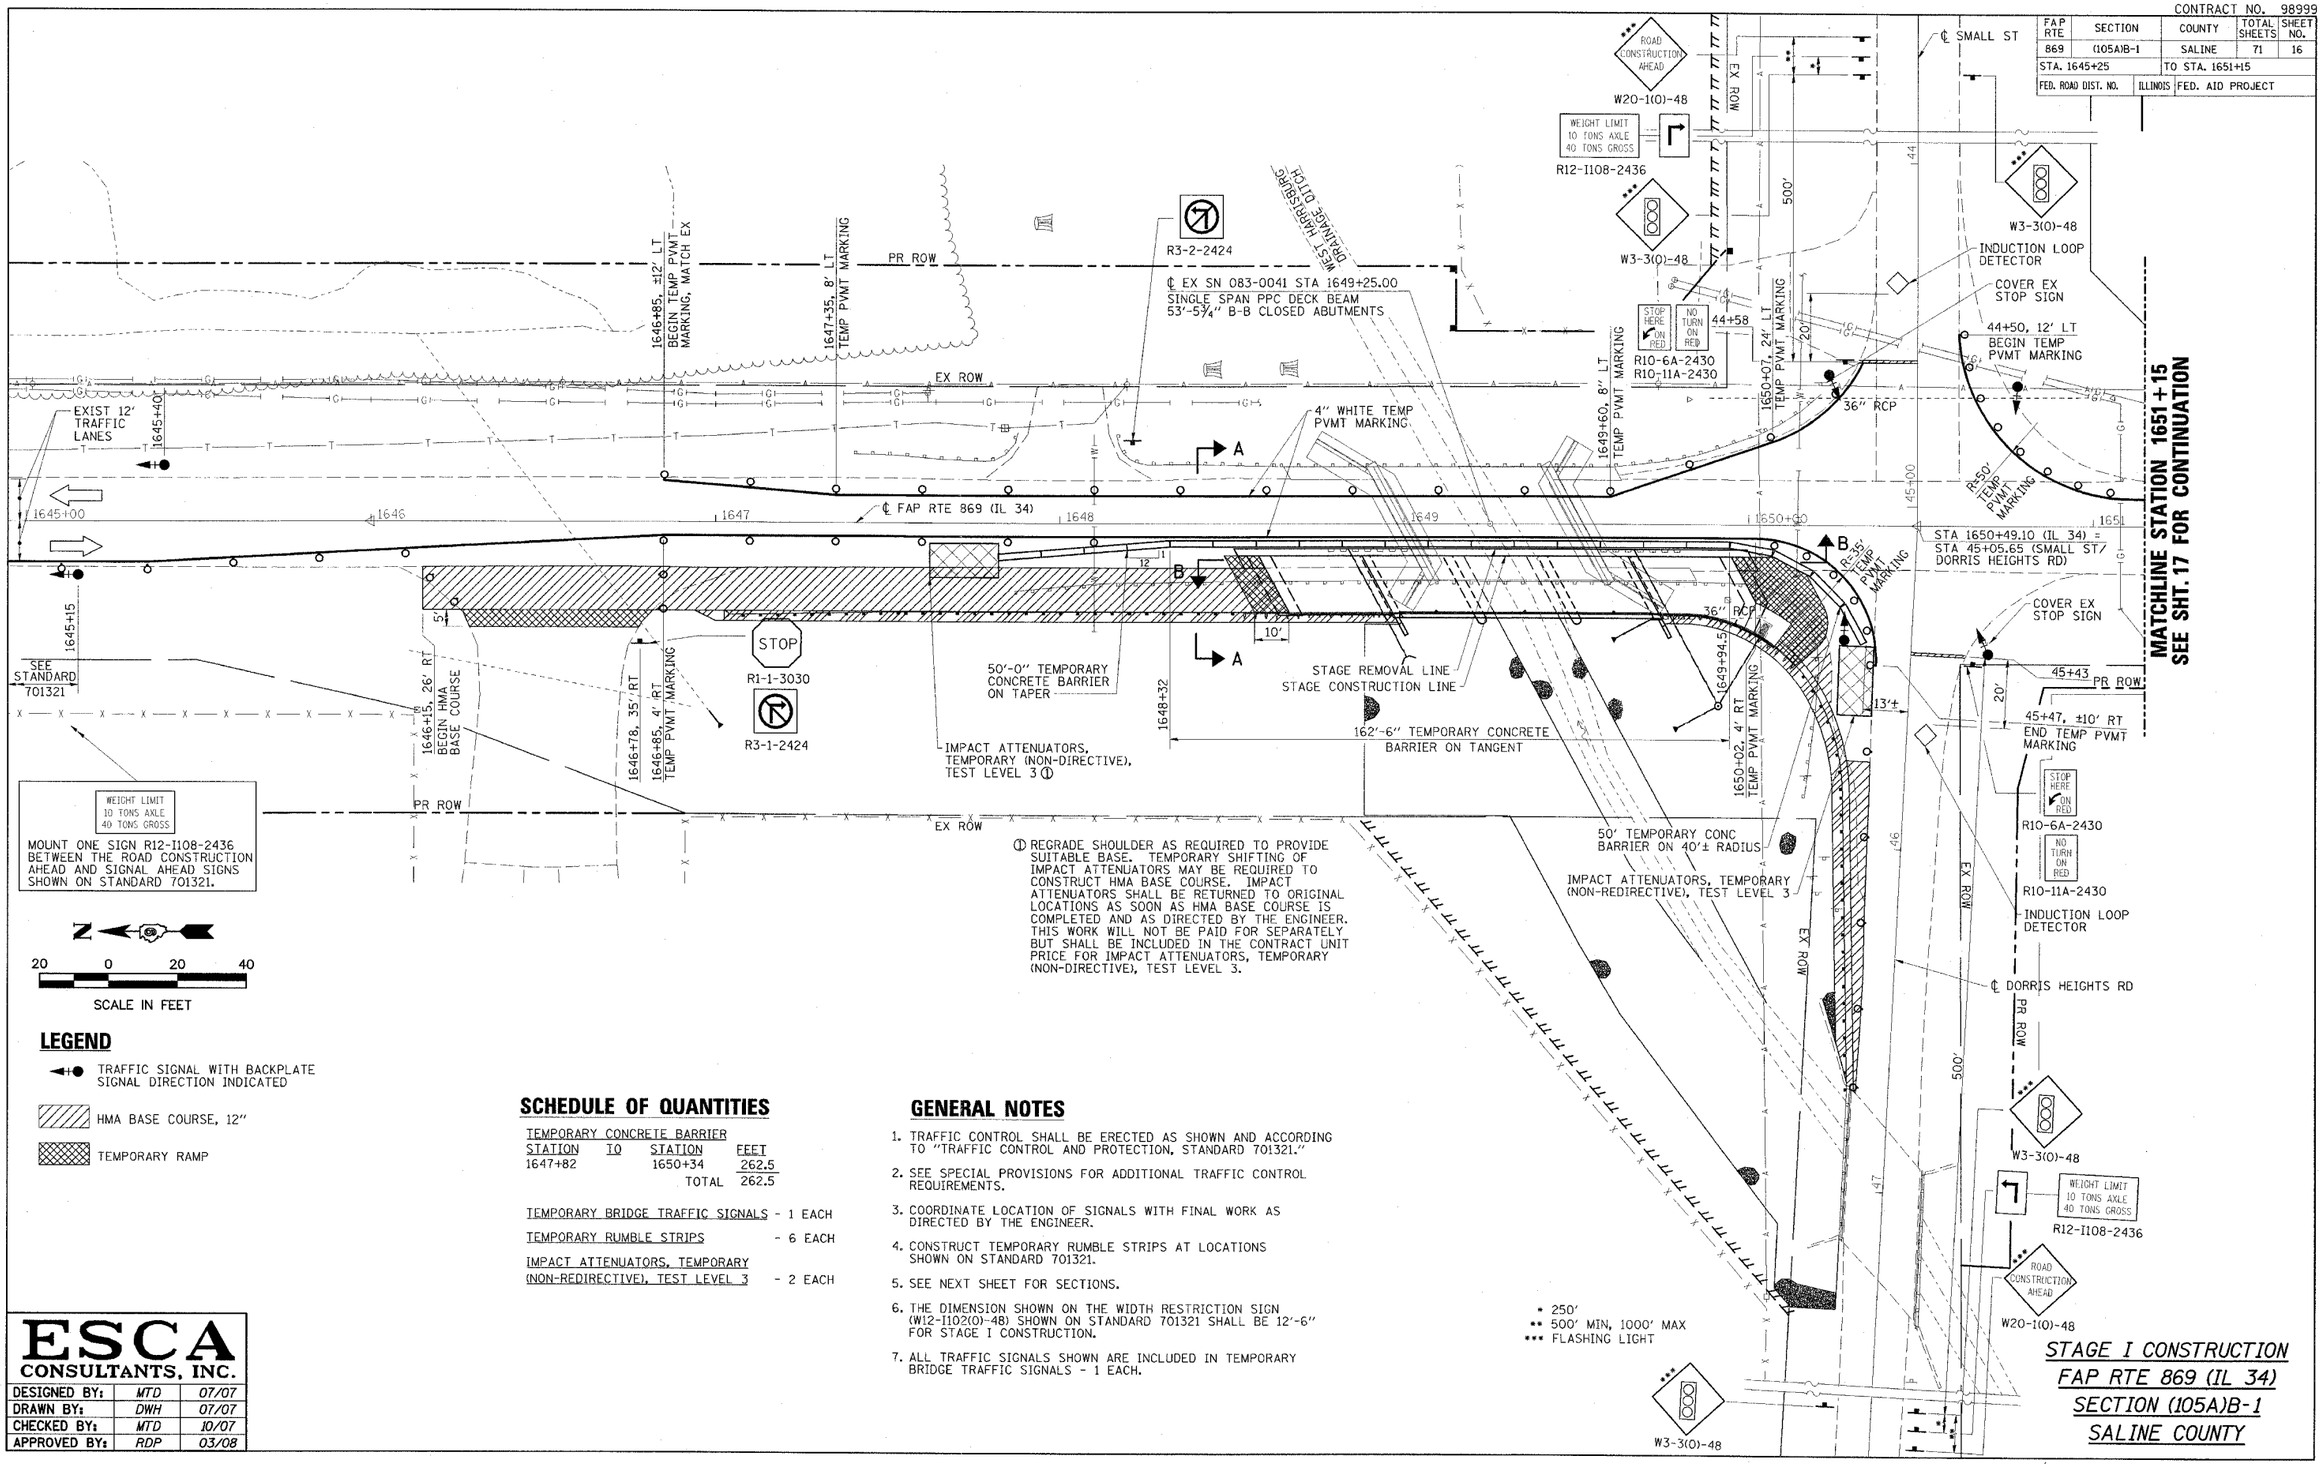

① REGRADE SHOULDER AS REQUIRED TO PROVIDE SUITABLE BASE. TEMPORARY SHIFTING OF IMPACT ATTENUATORS MAY BE REQUIRED TO CONSTRUCT HMA BASE COURSE. IMPACT ATTENUATORS SHALL BE RETURNED TO ORIGINAL LOCATIONS AS SOON AS HMA BASE COURSE IS COMPLETED AND AS DIRECTED BY THE ENGINEER. THIS WORK WILL NOT BE PAID FOR SEPARATELY BUT SHALL BE INCLUDED IN THE CONTRACT UNIT PRICE FOR IMPACT ATTENUATORS, TEMPORARY (NON-DIRECTIVE), TEST LEVEL 3.

LEGEND

- TRAFFIC SIGNAL WITH BACKPLATE SIGNAL DIRECTION INDICATED
- HMA BASE COURSE, 12"
- TEMPORARY RAMP

SCHEDULE OF QUANTITIES

TEMPORARY CONCRETE BARRIER

STATION	TO	STATION	FEET
1647+82		1650+34	262.5
		TOTAL	262.5

TEMPORARY BRIDGE TRAFFIC SIGNALS - 1 EACH

TEMPORARY RUMBLE STRIPS - 6 EACH

IMPACT ATTENUATORS, TEMPORARY (NON-REDIRECTIVE), TEST LEVEL 3 - 2 EACH

GENERAL NOTES

1. TRAFFIC CONTROL SHALL BE ERECTED AS SHOWN AND ACCORDING TO "TRAFFIC CONTROL AND PROTECTION, STANDARD 701321."
2. SEE SPECIAL PROVISIONS FOR ADDITIONAL TRAFFIC CONTROL REQUIREMENTS.
3. COORDINATE LOCATION OF SIGNALS WITH FINAL WORK AS DIRECTED BY THE ENGINEER.
4. CONSTRUCT TEMPORARY RUMBLE STRIPS AT LOCATIONS SHOWN ON STANDARD 701321.
5. SEE NEXT SHEET FOR SECTIONS.
6. THE DIMENSION SHOWN ON THE WIDTH RESTRICTION SIGN (W12-1102(0)-48) SHOWN ON STANDARD 701321 SHALL BE 12'-6" FOR STAGE I CONSTRUCTION.
7. ALL TRAFFIC SIGNALS SHOWN ARE INCLUDED IN TEMPORARY BRIDGE TRAFFIC SIGNALS - 1 EACH.

MATCHLINE STATION 1651+15
SEE SHT. 17 FOR CONTINUATION

ESCA CONSULTANTS, INC.

DESIGNED BY:	MTD	07/07
DRAWN BY:	DWH	07/07
CHECKED BY:	MTD	10/07
APPROVED BY:	RDP	03/08

STAGE I CONSTRUCTION
FAP RTE 869 (IL 34)
SECTION (105A)B-1
SALINE COUNTY