WORK SHALL MEET THE REQUIREMENTS OF THE SPECIAL PROVISION, **"TRAFFIC SIGNAL SPECIFICATIONS FOR DETECTOR LOOP REPLACEMENT AND/OR INSTALLATION ON ROADWAY GRINDING, RESURFACING AND PATCHING OPERATIONS"**. SPECIAL ATTENTION MUST BE MADE TO THE SECTIONS **"INSPECTION OF CONSTRUCTION" AND "DETECTOR LOOP REPLACEMENT"** FOR INSTALLATION AND INSPECTION REQUIREMENTS. LOOP REPLACEMENT WORK THAT DOES NOT MEET THE CONTRACT REQUIREMENTS **SHALL NOT BE PAID.** WORK NECESSARY TO COMPLETE THE LOOP REPLACEMENT WORK MAY BE ASSIGNED BY THE ENGINEER TO IDOT'S ELECTRICAL MAINTENANCE CONTRACTOR (EMC); ALL RELATED COSTS WILL BE THE RESPONSIBILITY OF THE CONTRACTOR.

TRAFFIC SIGNAL LEGEND

	PROPOSED	EXISTING
SIGNAL HEAD WITH BACKPLATE		
SIGNAL HEAD		
GALVANIZED STEEL CONDUIT IN TRENCH OR PUSHED		
DETECTOR LOOP		
VEHICLE DETECTOR, NON COMPENSATED MAGNETIC TYPE		
RACEWAY FOR MAGNETIC DETECTOR, TYPE I OR TYPE II		"E"

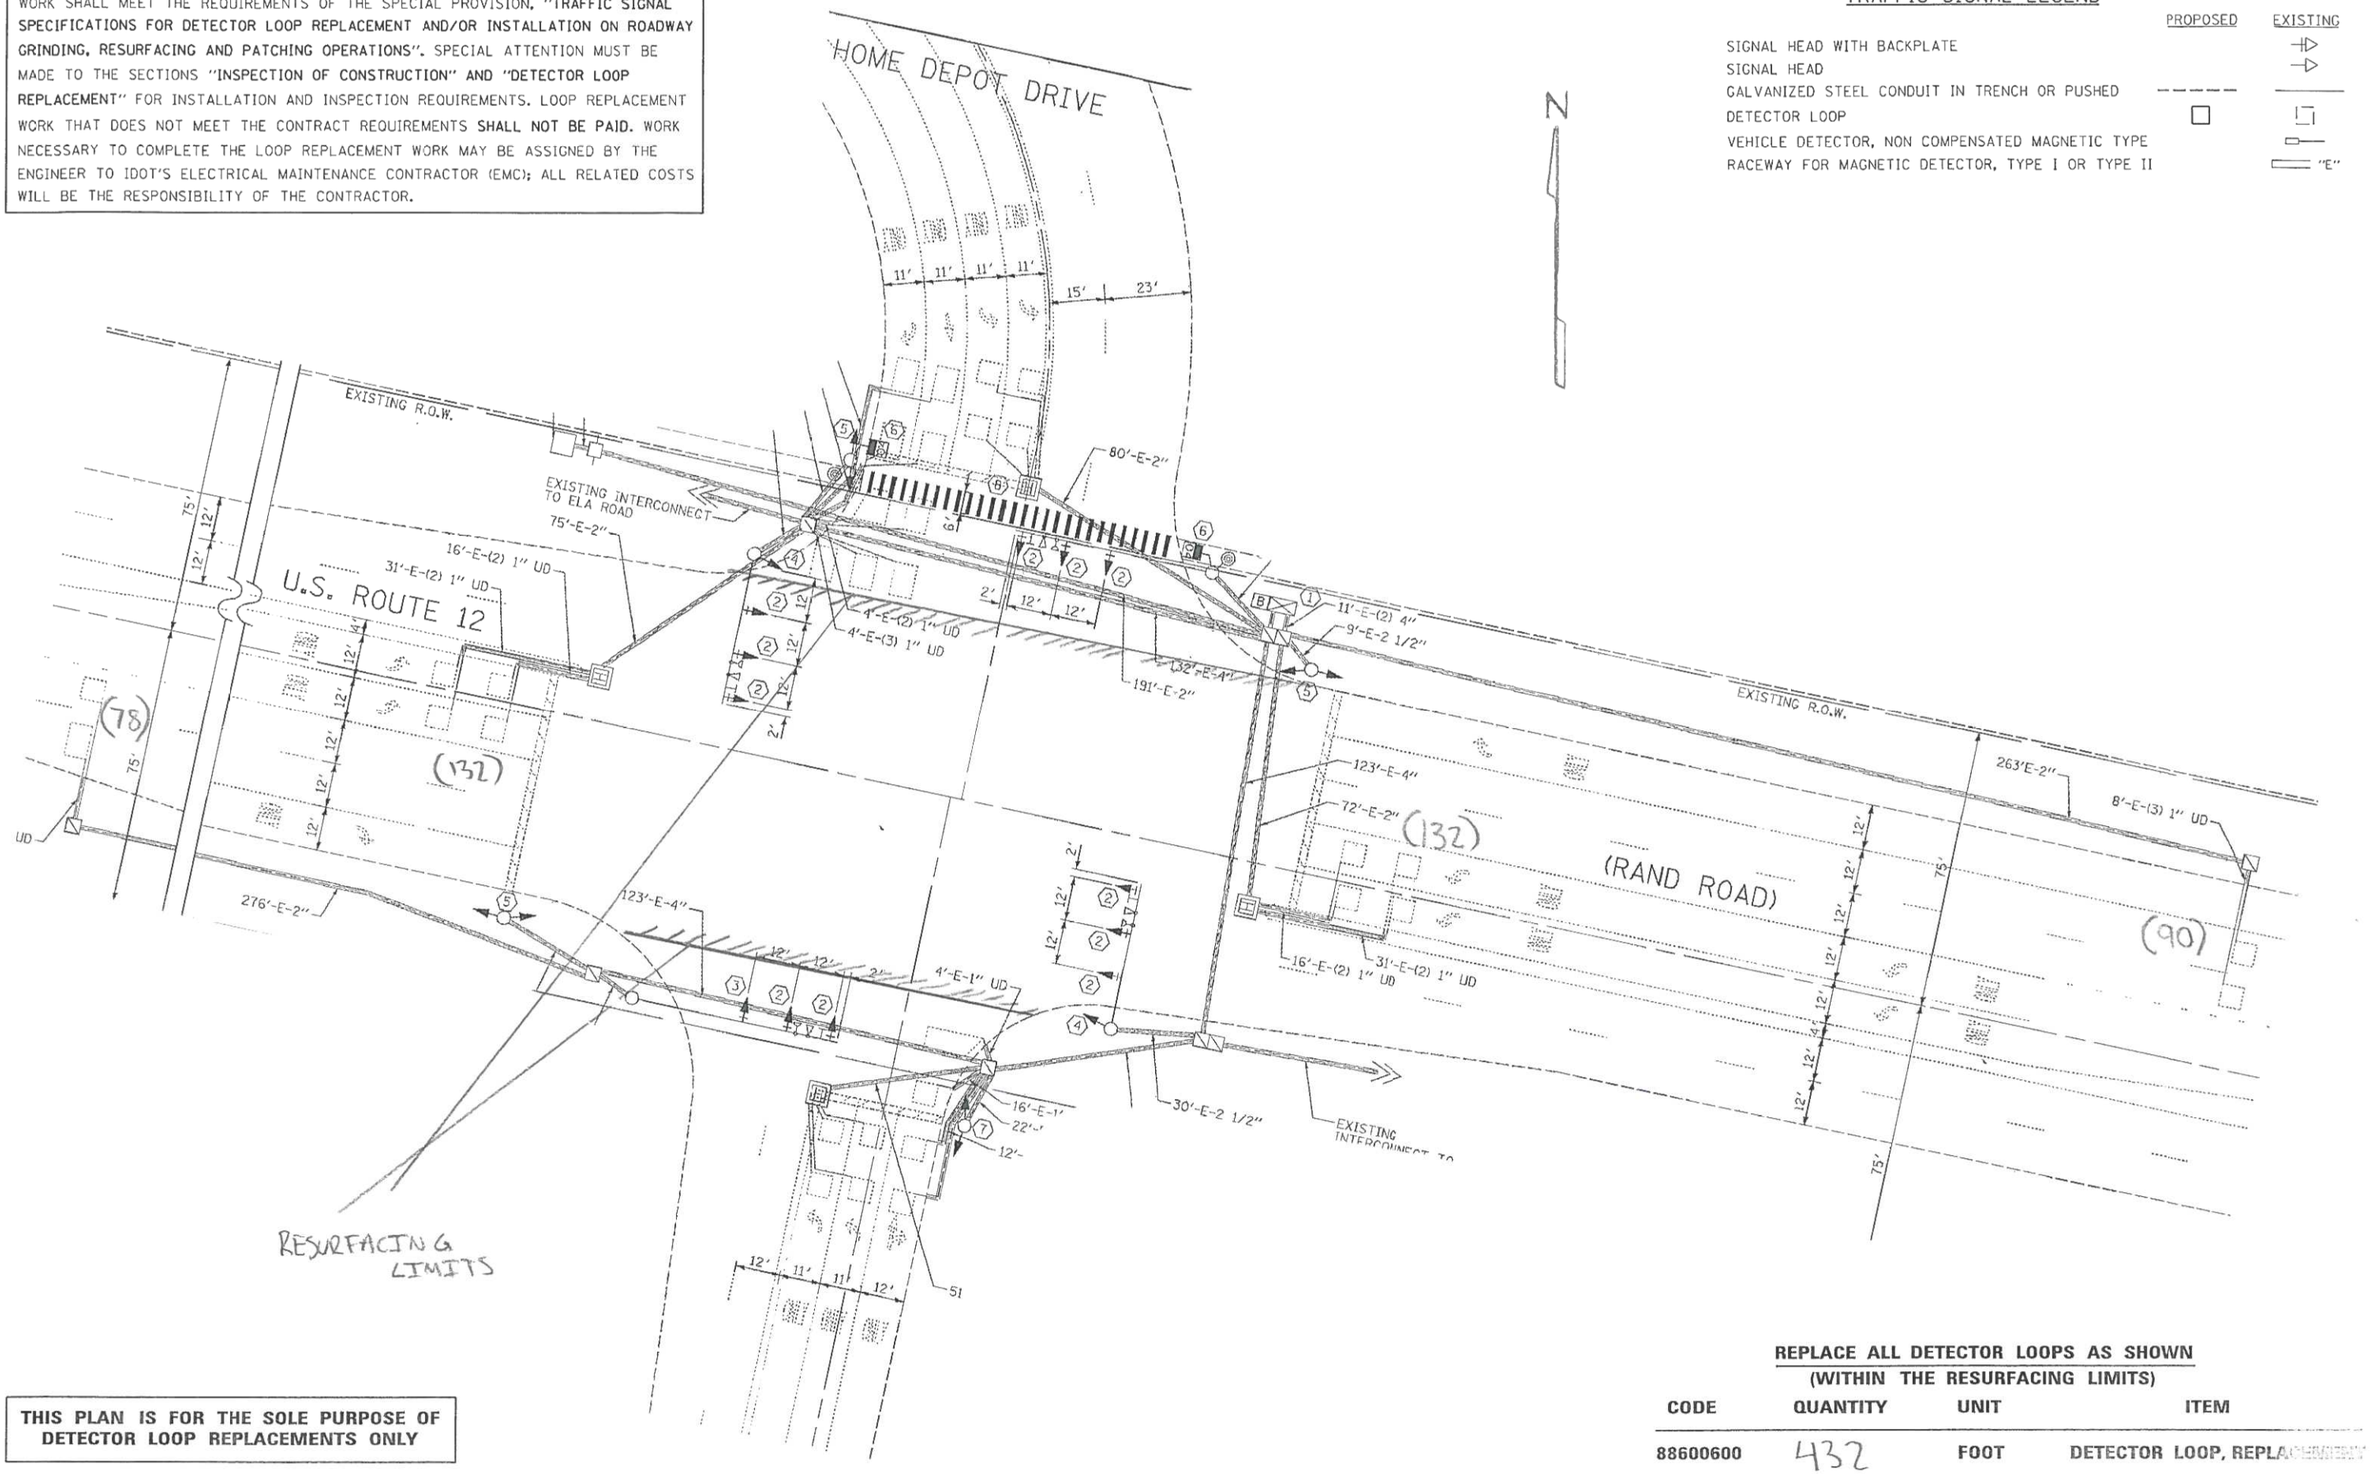

THIS PLAN IS FOR THE SOLE PURPOSE OF DETECTOR LOOP REPLACEMENTS ONLY

REPLACE ALL DETECTOR LOOPS AS SHOWN
(WITHIN THE RESURFACING LIMITS)

CODE	QUANTITY	UNIT	ITEM
88600600	432	FOOT	DETECTOR LOOP, REPLACEMENT

COMPANY NAME:
PROJECT CONTACT:
CLIENT:
DATE PLOTTED: 5/23/2014 11:29:00 AM
FILE NAME: 8610019b_10-dloop-02.dgn
PLOT DRIVER: pdf.prf
PEN TABLE: standard-trans.tbl

HRGreen.com
Illinois Professional Design Firm
184-001322
HRGreen

USER NAME = dstancz	DESIGNED -	REVISED -
	DRAWN -	REVISED -
PLOT SCALE = 1" = 20'	CHECKED -	REVISED -
PLOT DATE = 5/23/2014	DATE - 5/23/14	REVISED -

STATE OF ILLINOIS
DEPARTMENT OF TRANSPORTATION

DISTRICT ONE – DETECTOR LOOP REPLACEMENT
US ROUTE 12 AT JUNE TERRACE

SCALE: 1" = 20' | SHEET NO. 2 OF 11 SHEETS | STA. NA | TO STA. NA

F.A.P. RTE.	SECTION	COUNTY	TOTAL SHEETS	SHEET NO.
334	SY-3-RS-4	LAKE	104	36
		CONTRACT NO. 60N26		
FED. ROAD DIST. NO.	ILLINOIS	FED. AID PROJECT		