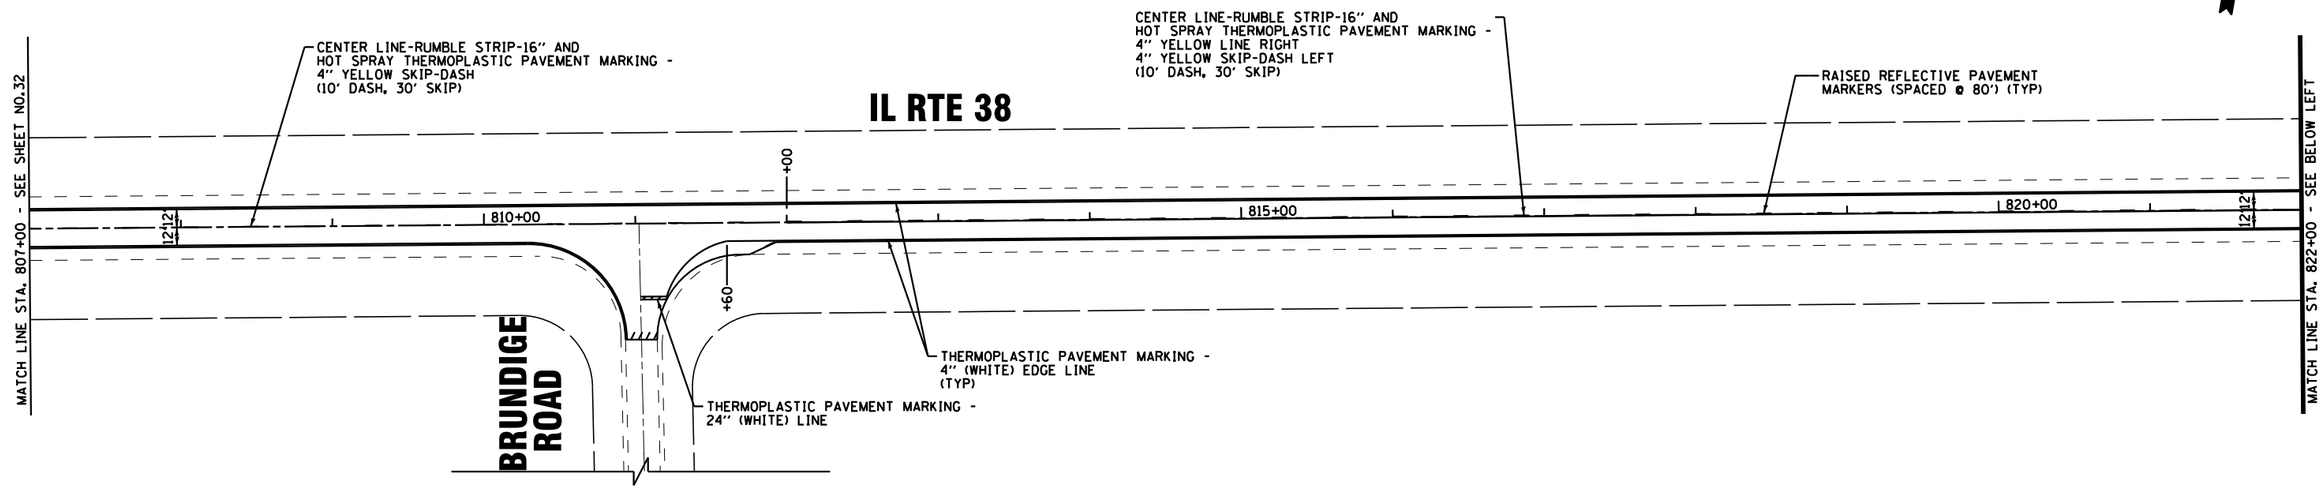

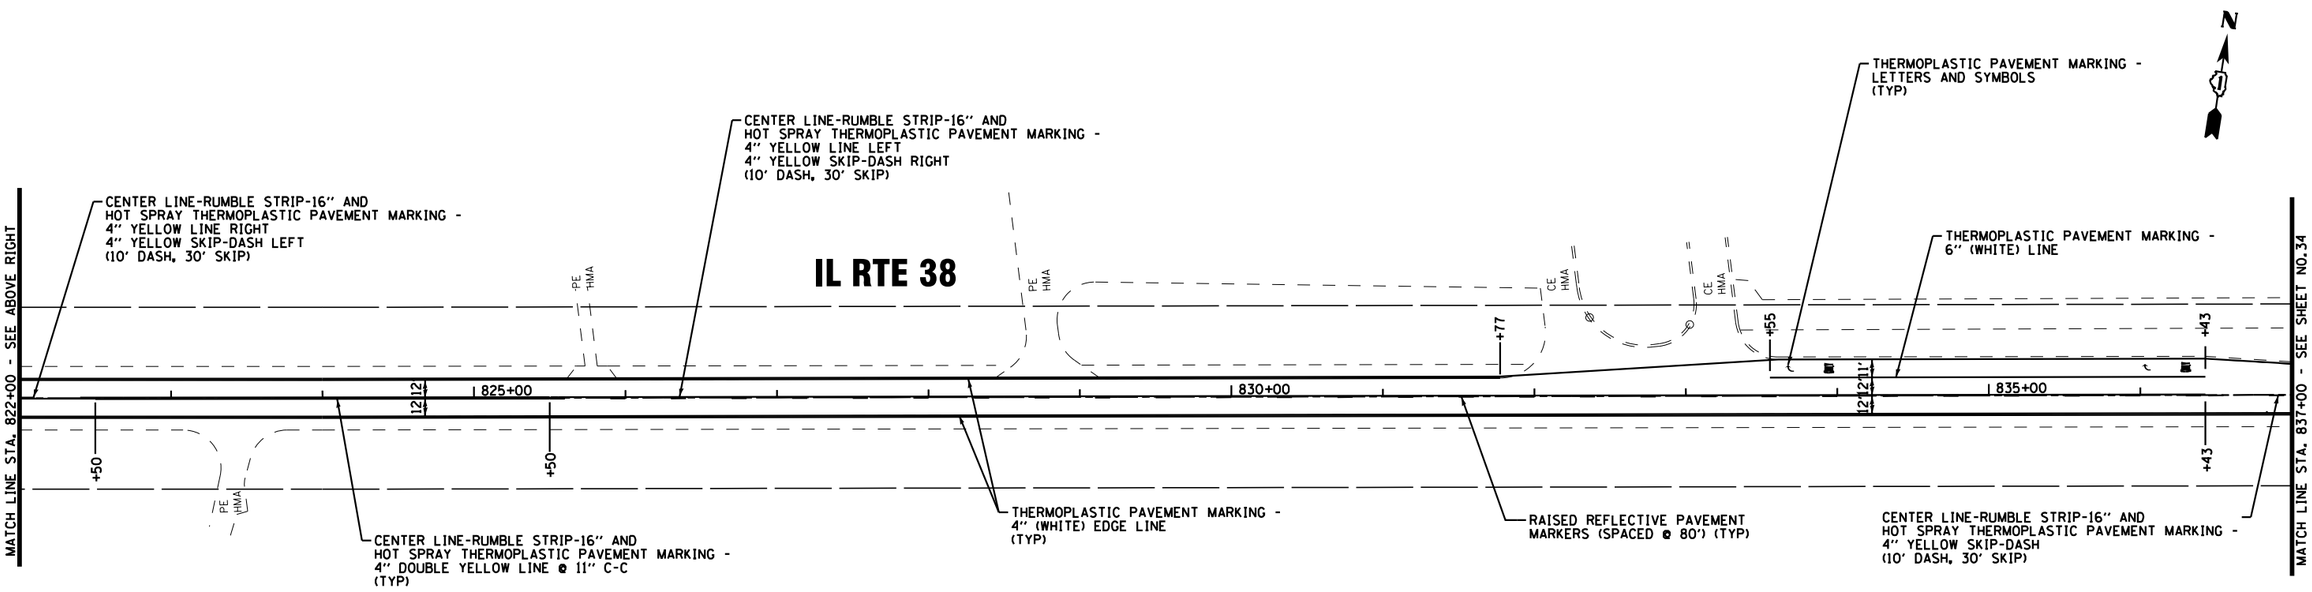

NOTE:

1. REFER TO DISTRICT 1 TYPICAL PAVEMENT MARKINGS (TC-13) FOR ADDITIONAL INFORMATION.
2. REFER TO DISTRICT 1 RAISED REFLECTIVE PAVEMENT MARKERS (TC-11) FOR ADDITIONAL INFORMATION.
3. REFER TO DISTRICT 1 RUMBLE STRIPES FOR CENTERLINE, NON-FREEWAY (BD-55) FOR ADDITIONAL INFORMATION.

COPYRIGHT © 2014, BY BAXTER & WOODMAN, INC.
STATE OF ILLINOIS - PROFESSIONAL DESIGN FIRM
LICENSE NO. - 184-001211 - EXPIRES 4/30/2015
5/22/2014 3:28:06 PM
263mac
...\plotdrv\pdf-BW.Default.plt
...\PLOTS\100153-W0-17-PEN.tbl
I:\CrystalLake\ILDOT\100153-40-Design\W0-17 IL38 Rt 47 to Rt 31\CADD-SURVEY\DRAWINGS\DGNS\100153-W0-17-PM9.sht

BAXTER & WOODMAN Consulting Engineers

DESIGNED - TLH	REVISED - 7-20-11 IDOT REVIEW	
DRAWN - UKB	REVISED - 10-22-12 IDOT REVIEW	
CHECKED - RWL	REVISED - 5-12-14 ℄ RUMBLE	
DATE - 12-17-10	FILE - 100153-W0-17-PM9.sht	

STATE OF ILLINOIS
DEPARTMENT OF TRANSPORTATION

IL ROUTE 38
IL ROUTE 47 TO IL ROUTE 31
PAVEMENT MARKING PLAN

SCALE: 1"=50' STA. 807+00 TO STA. 837+00

F.A.P RTE.	SECTION	COUNTY	TOTAL SHEETS	SHEET NO.
347	4R-RS-8	KANE	65	33
C-91-308-11		CONTRACT NO. 60N38		
FED. ROAD DIST. NO. 1	ILLINOIS	FED AID PROJECT		