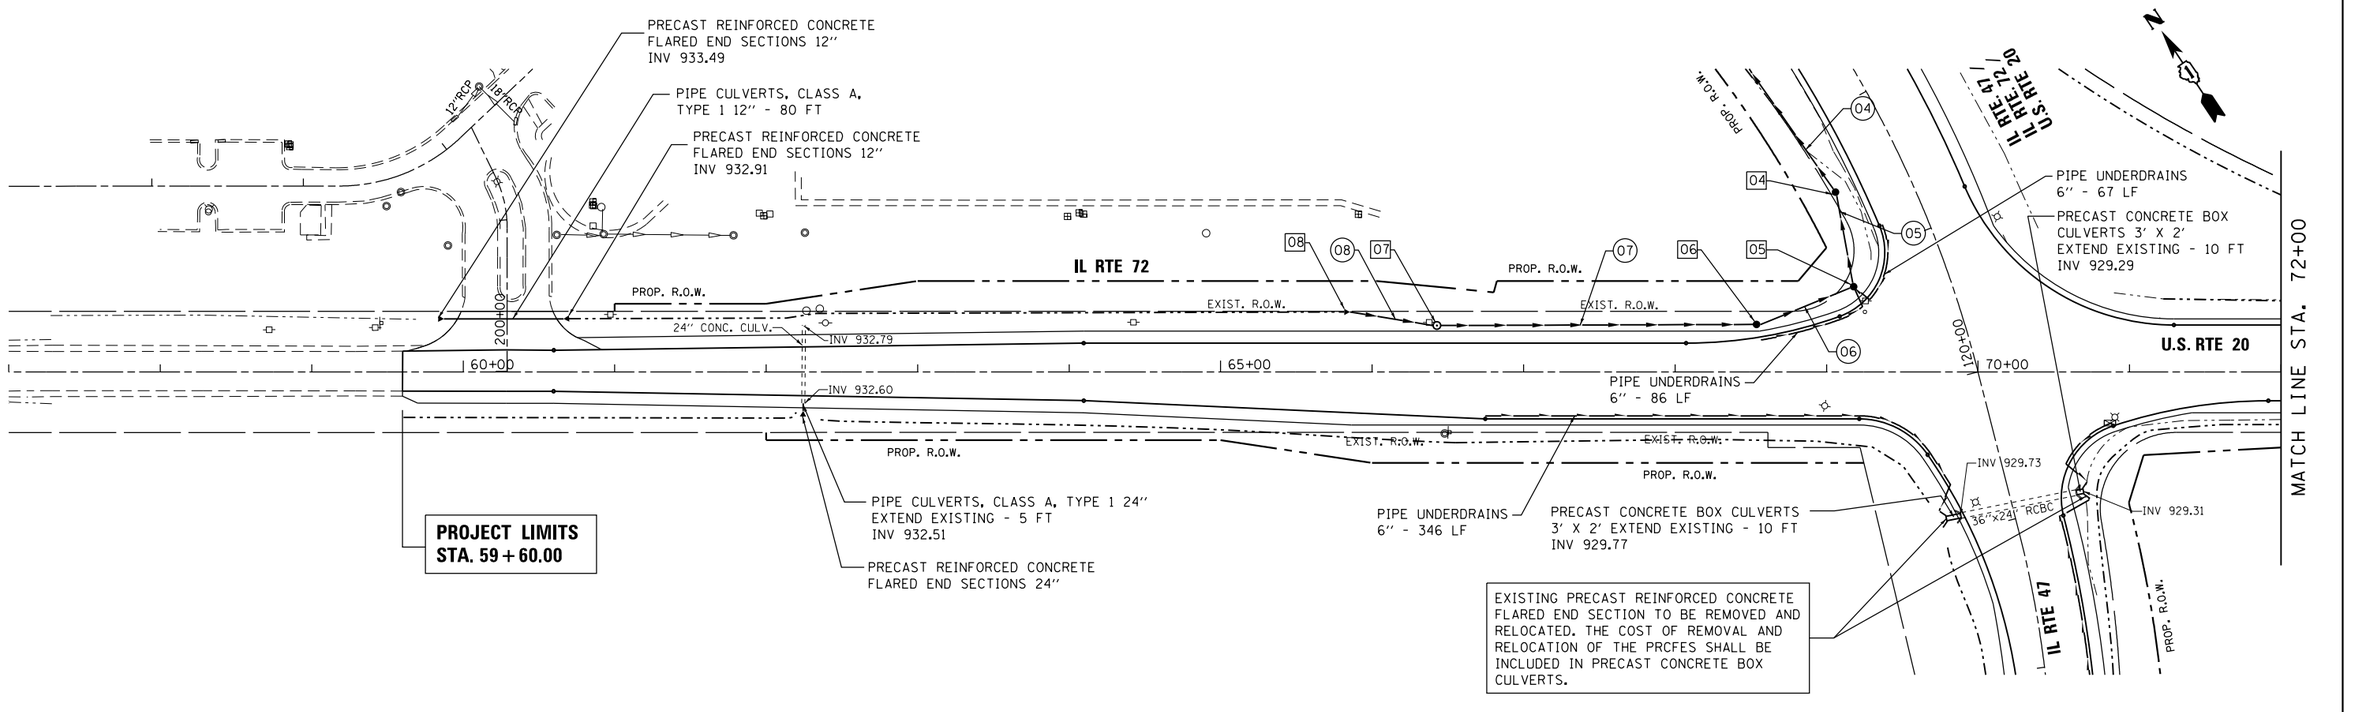

PLAN	
SURVEYED	
PLOTTED	
ALIGNMENT CHECKED	
RT. OF WAY CHECKED	
CADD FILE NAME	
NOTE BOOK	
NO.	
BY	
DATE	

PROFILE	
SURVEYED	
PLOTTED	
PROFILE CHECKED	
B.M. NOTED	
STRUCTURE NOTATNS CHKD	
NOTE BOOK	
NO.	
BY	
DATE	

G:\Projects\ILLINOIS Department of Transportation\PTB 162 - Item 7 - Various Various\Work Order No.1\Routine US 20 at IL 47 & IL 72\Civil\Cadd Sheets\D160709-sht-dr-prf.dgn

FILE NAME =	USER NAME = chrisfish	DESIGNED - MTM	REVISED -
		DRAWN - MTM	REVISED -
Default	PLOT SCALE = 100.0000 ' / in.	CHECKED - BA	REVISED -
	PLOT DATE = 4/1/2014	DATE - 3/31/14	REVISED -

STATE OF ILLINOIS
DEPARTMENT OF TRANSPORTATION

DRAINAGE PLAN AND PROFILE
US RTE 20 (SOUTH JUNCTION)

SCALE: 1"=50' | SHEET 2 OF 6 SHEETS | STA. 59+60 TO STA. 72+00

F.A.P. RTE.	SECTION	COUNTY	TOTAL SHEETS	SHEET NO.
345	106-S-N-2	KANE	147	50
		CONTRACT NO. 60T09		
	ILLINOIS FED. AID PROJECT			