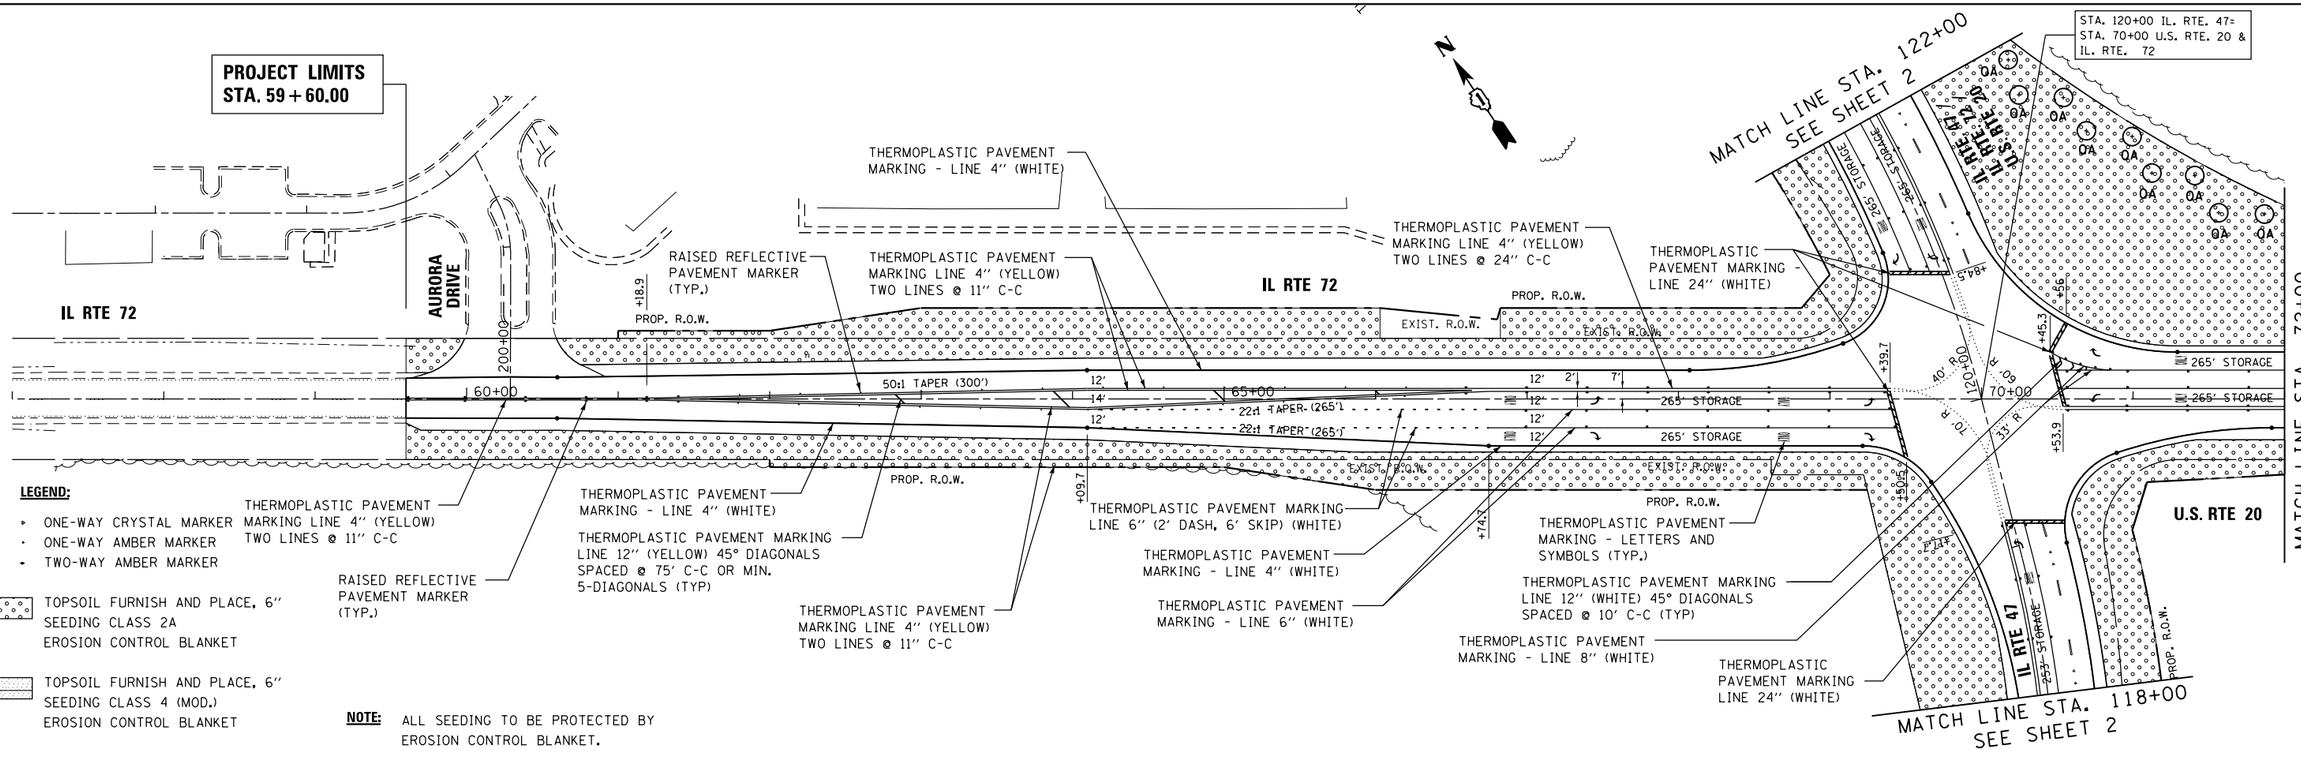


| TREE SHORT NAME | NO. OF TREES | TREE FULL NAME & SIZE |
|---|---|---|
| GT | 10 | TREE, GLEDITSIA TRICANTHOS INERMIS SKYLINE (SYKLINE THORNLESS COMMON HONEYLOCUST), 2" CALIPER, BALLED AND |
| AL | 50 | TREE, AMELANCHIER LAEVIS (ALLEGHENY SERVICEBERRY), 5' HEIGHT, CLUMP FORM, BALLED AND BURLAPPED |
| OA | 22 | TREE, QUERCUS ALBA (WHITE OAK), 2" CALIPER, BALLED AND BURLAPPED |

| | | | |
|---|---|---|---|
| FILE NAME = | USER NAME = chrisfish | DESIGNED - MTM | REVISED - |
| | | DRAWN - MTM | REVISED - |
| | PLOT SCALE = 100.0000 ' / in. | CHECKED - BA | REVISED - |
| Default | PLOT DATE = 4/1/2014 | DATE - 3/31/14 | REVISED - |

**STATE OF ILLINOIS**
**DEPARTMENT OF TRANSPORTATION**

**PAVEMENT MARKING AND LANDSCAPING DETAILS**
**U.S. RTE 20 (SOUTH JUNCTION)**

SCALE: 1"=50' | SHEET 1 OF 2 SHEETS | STA. 59+60 TO STA. 81+00

| F.A.P. RTE. | SECTION | COUNTY | TOTAL SHEETS | SHEET NO. |
|---|---|---|---|---|
| 345 | 106-S-N-2 | KANE | 147 | 72 |
| | | CONTRACT NO. 60T09 | | |
| | ILLINOIS | FED. AID PROJECT | | |

G:\Projects\ILLINOIS Department of Transportation\PTB 162 - Item 7 - Various Various\Work Order No.11 (South)- US 20 at IL 47 & IL-72\Civil\Cadd Sheets\01687091-sht-pmk-landscape.dgn