LEGEND

PAVEMENT WIDENING

TEMPORARY EASEMENT

COMMERCIAL DRIVEWAYS (C.E.) MIX:

. PROP. HOT-MIX ASPHALT SURFACE COURSE, MIX "D", N50 (IL 9.5mm), 2"
. PROP. HOT-MIX ASPHALT BASE COURSE (HMA BINDER IL-19 mm), 8"

PRIVATE DRIVEWAYS (P.E.) MIX:

. PROP. HOT-MIX ASPHALT SURFACE COURSE, MIX "D", N50 (IL 9.5mm), 2"
. PROP. HOT-MIX ASPHALT BASE COURSE (HMA BINDER IL-19 mm), 6"

NOTE: ALL THE NEW DRIVEWAY CONFIGURATIONS SHALL FOLLOW IDOT DISTRICT ONE STANDARDS BD-01 AND BD-02.

(R) RESURFACING MIX:

. PROP. POLYMERIZED HOT-MIX ASPHALT SURFACE COURSE, MIX "F", N90, 1 3/4"
. PROP. POLYMERIZED LEVELING BINDER (MACHINE METHOD), IL-4.75, N50, 3/4"

(W) WIDENING MIX:

. PROP. POLYMERIZED HOT-MIX ASPHALT SURFACE COURSE, MIX "F", N90, 1 3/4"
. PROP. POLYMERIZED LEVELING BINDER (MACHINE METHOD), IL-4.75, N50, 3/4"
. PROP. HOT-MIX ASPHALT BASE COURSE WIDENING, 8 1/2"

(P) PATCHING:

. CLASS D PATCHES (HMA BINDER IL-19 mm)

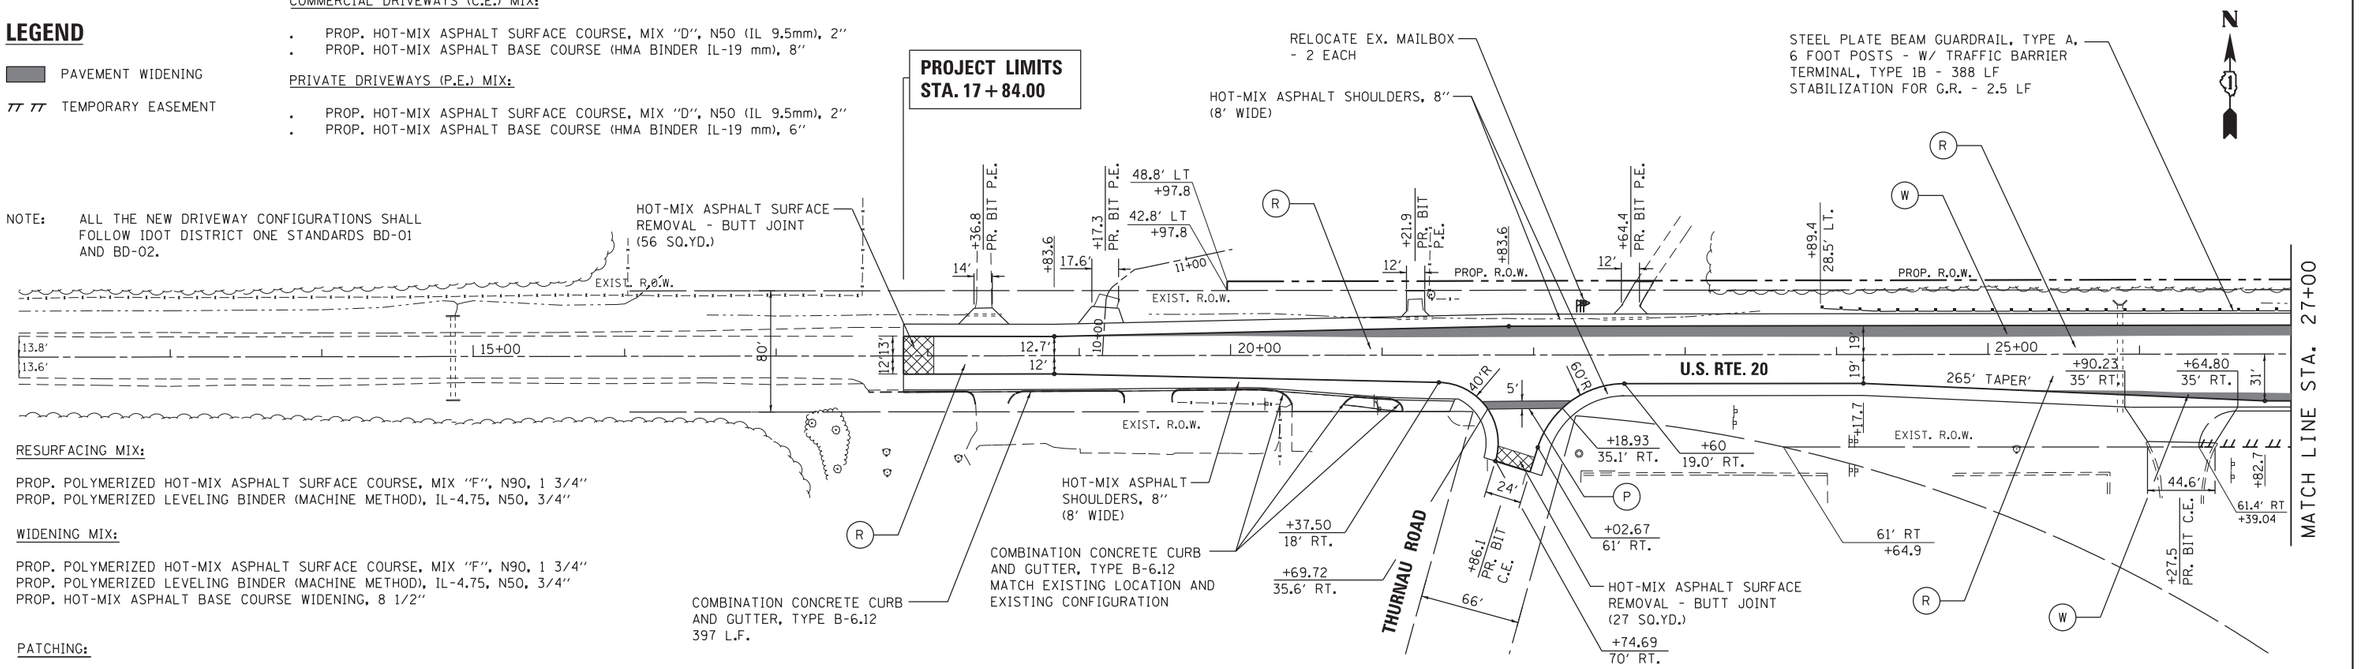

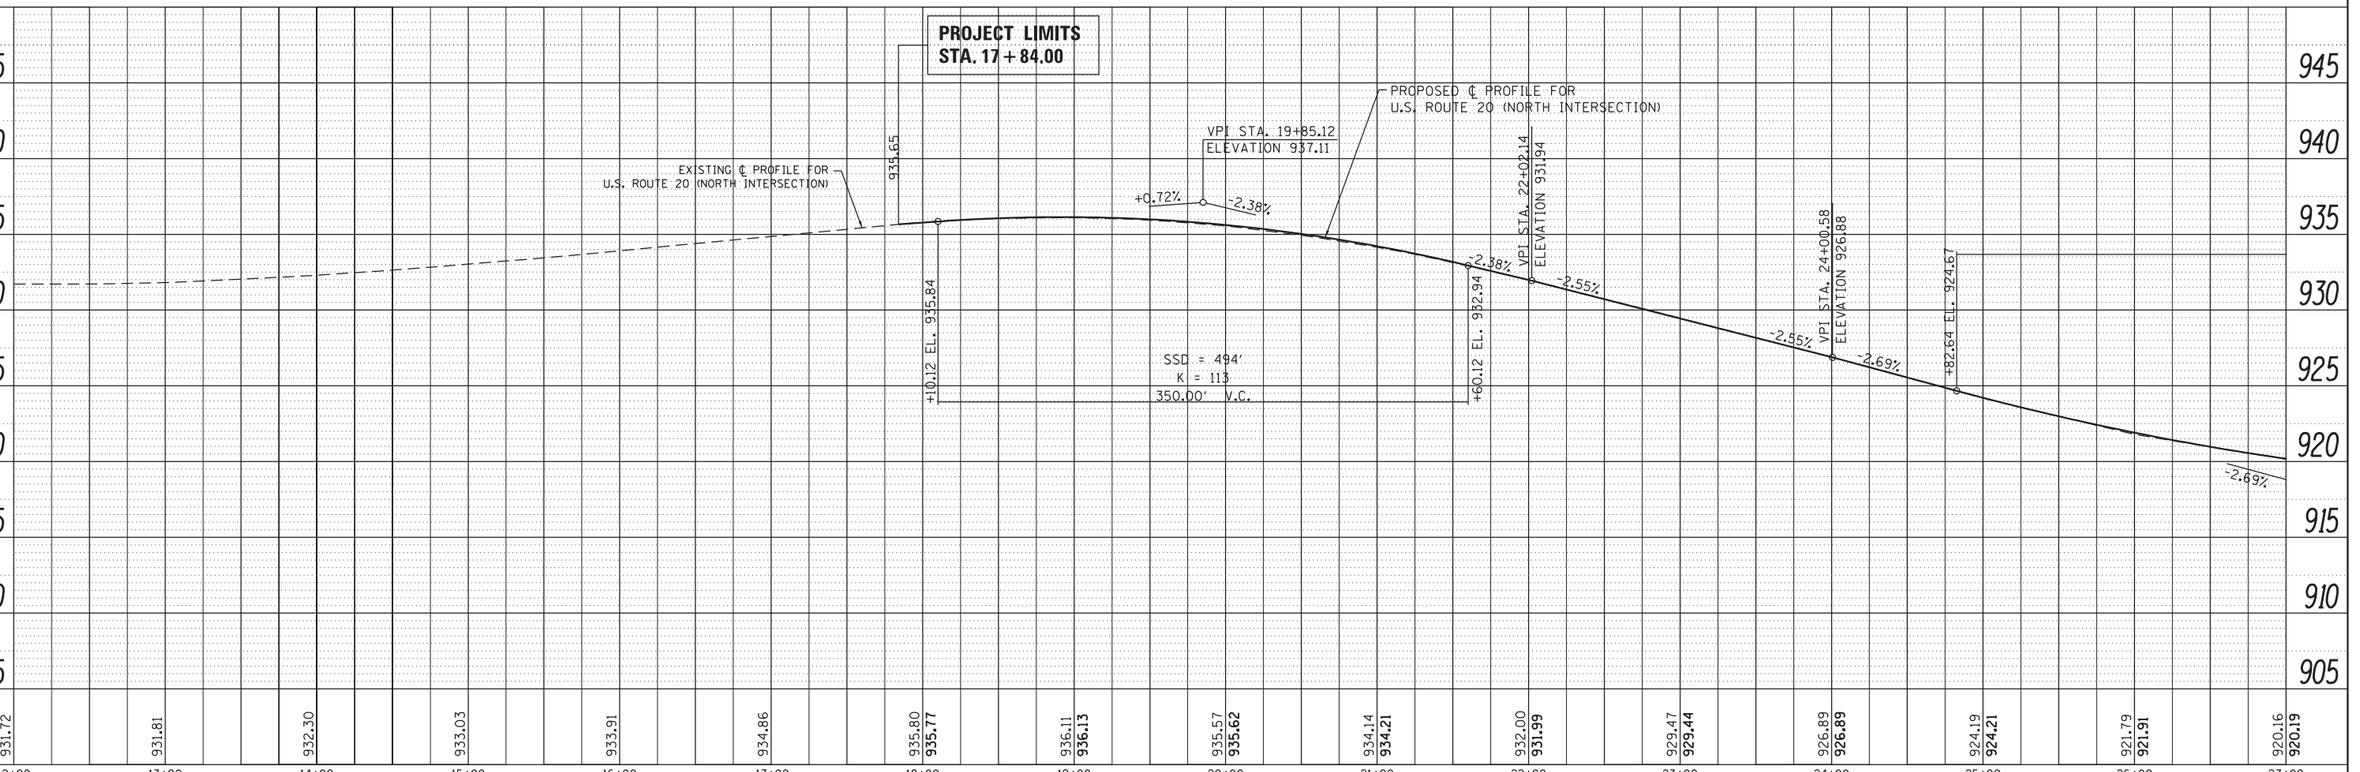

PLAN — SURVEYED; PLOTTED; CROSS CHECKED; ALIGNMENT CHECKED; RT. OF WAY CHECKED; CADD FILE NAME; NOTE BOOK; NO.; BY; DATE

PROFILE — SURVEYED; PLOTTED; CROSS CHECKED; BM. NOTED; STRUCTURE NOTATNS CHKD; NOTE BOOK; NO.; BY; DATE

G:\Projects\ILLINOIS Department of Transportation\PTB 162 - Item 7 - Various Various\Work Order No.10 (North)- US 20 at IL 47 & IL-72\Civil\Cadd Sheets\D160T10-sht-plnpr-r.dgn

FILE NAME = Default	USER NAME = chrisfish	DESIGNED - MTM	REVISED -	
		DRAWN - MTM	REVISED -	
	PLOT SCALE = 100.0000 ' / in.	CHECKED - BA	REVISED -	
	PLOT DATE = 4/1/2014	DATE - 3/31/14	REVISED -	

STATE OF ILLINOIS
DEPARTMENT OF TRANSPORTATION

ROADWAY PLAN AND PROFILE
US RTE 20 (NORTH JUNCTION)

SCALE: 1"=50' | SHEET 1 OF 4 SHEETS | STA. 17+84 TO STA. 27+00

F.A.P. RTE.	SECTION	COUNTY	TOTAL SHEETS	SHEET NO.
345	106-S-N-1	KANE	167	30
		CONTRACT NO. 60T10		
		ILLINOIS FED. AID PROJECT		