LEGEND

PAVEMENT WIDENING

TEMPORARY EASEMENT

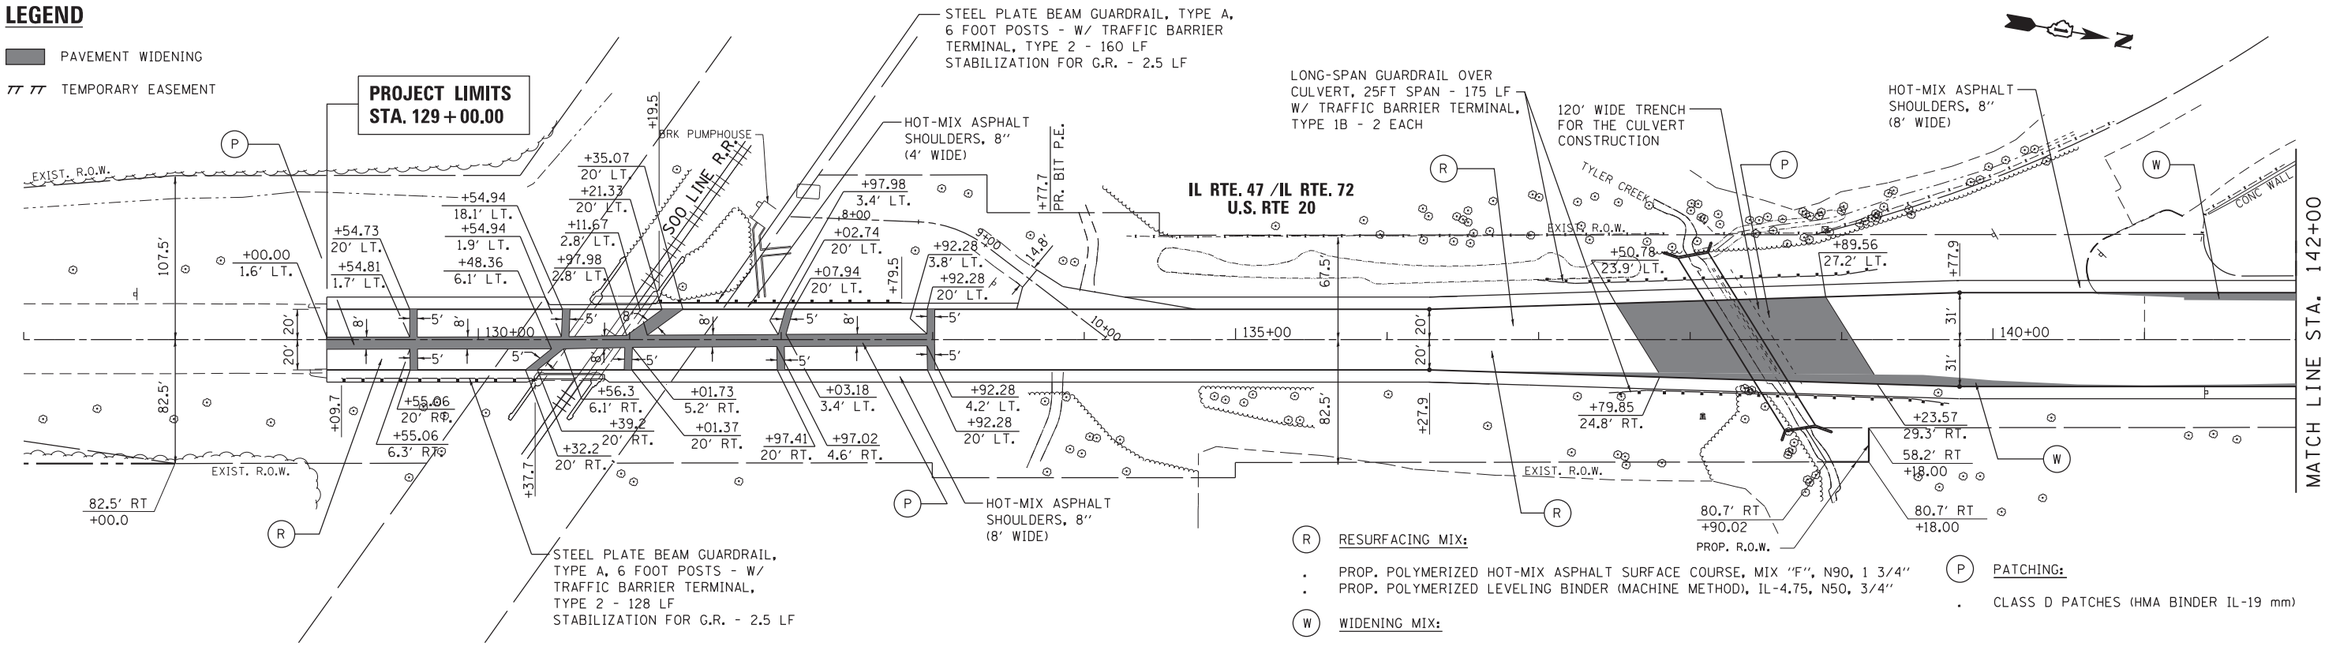

R RESURFACING MIX:

- PROP. POLYMERIZED HOT-MIX ASPHALT SURFACE COURSE, MIX "F", N90, 1 3/4"
- PROP. POLYMERIZED LEVELING BINDER (MACHINE METHOD), IL-4.75, N50, 3/4"

P PATCHING:

- CLASS D PATCHES (HMA BINDER IL-19 mm)

W WIDENING MIX:

- PROP. POLYMERIZED HOT-MIX ASPHALT SURFACE COURSE, MIX "F", N90, 1 3/4"
- PROP. POLYMERIZED LEVELING BINDER (MACHINE METHOD), IL-4.75, N50, 3/4"
- PROP. HOT-MIX ASPHALT BASE COURSE WIDENING, 8 1/2"

COMMERCIAL DRIVEWAYS (C.E.) MIX:

- PROP. HOT-MIX ASPHALT SURFACE COURSE, MIX "D", N50 (IL 9.5mm), 2"
- PROP. HOT-MIX ASPHALT BASE COURSE (HMA BINDER IL-19 mm), 8"

PRIVATE DRIVEWAYS (P.E.) MIX:

- PROP. HOT-MIX ASPHALT SURFACE COURSE, MIX "D", N50 (IL 9.5mm), 2"
- PROP. HOT-MIX ASPHALT BASE COURSE (HMA BINDER IL-19 mm), 6"

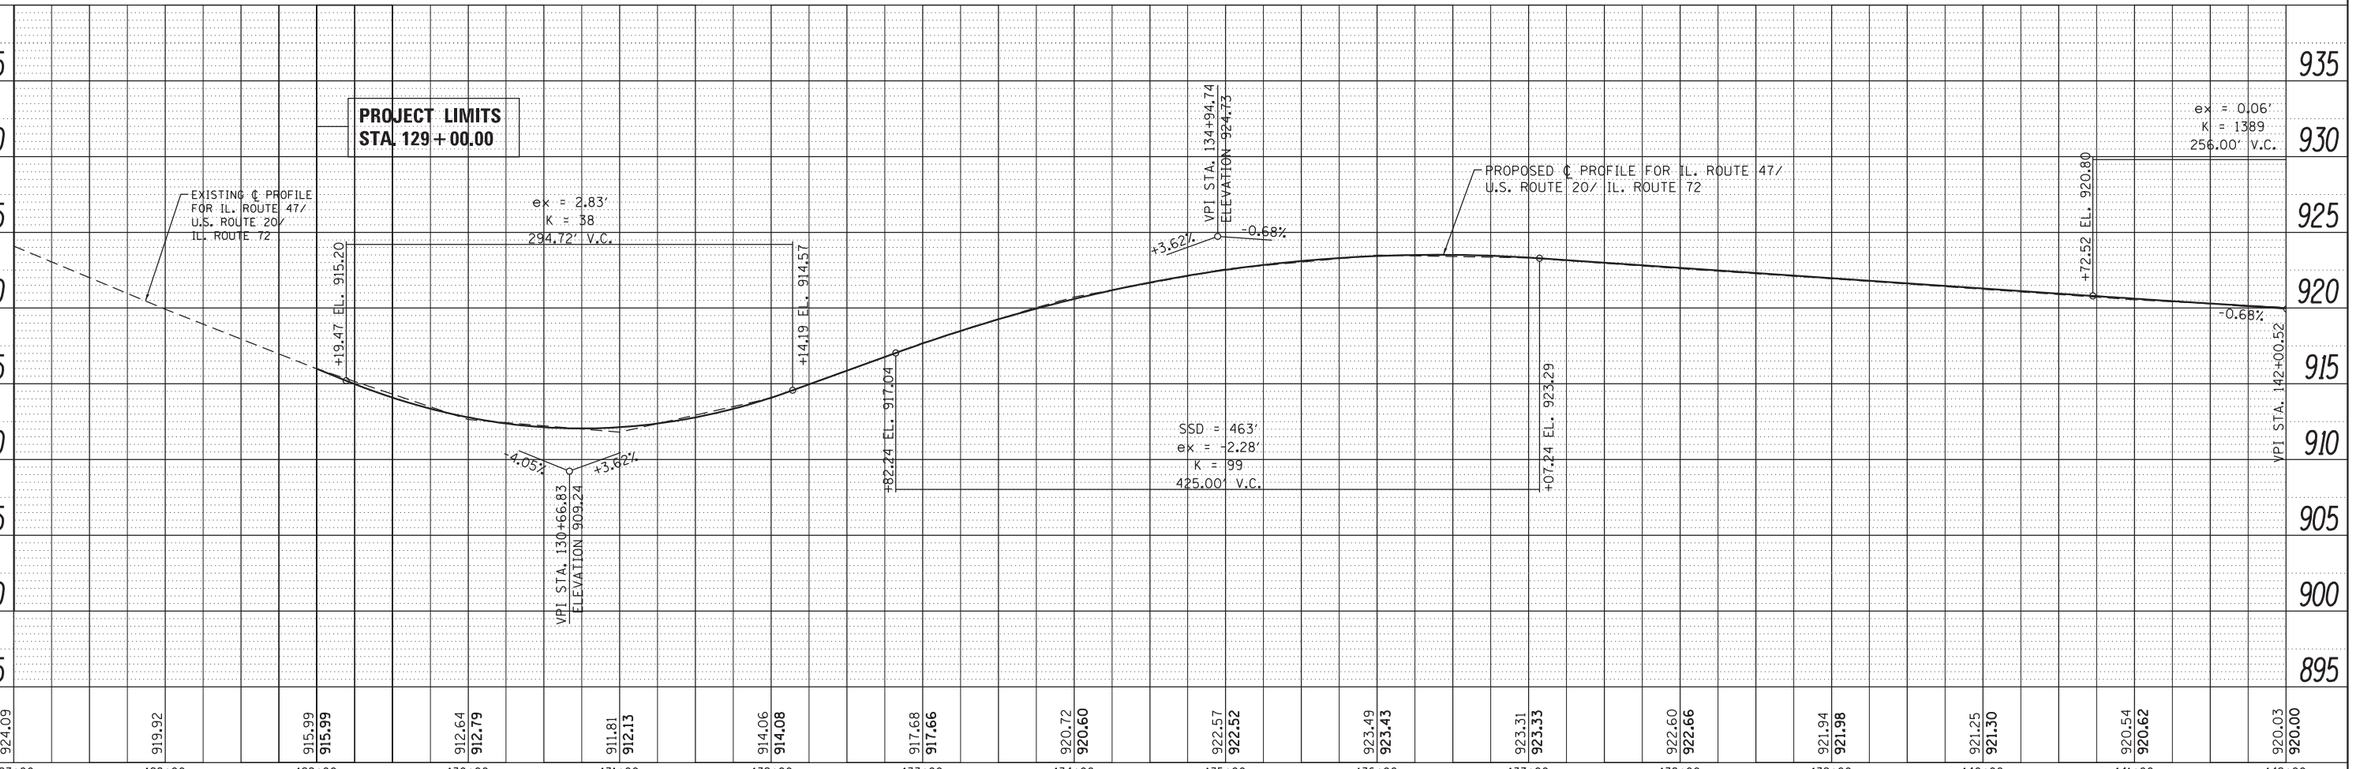

FILE NAME = Default	USER NAME = chrisfish	DESIGNED - MTM	REVISED -
		DRAWN - MTM	REVISED -
	PLOT SCALE = 100.0000 ' / in.	CHECKED - BA	REVISED -
	PLOT DATE = 4/1/2014	DATE - 3/31/14	REVISED -

STATE OF ILLINOIS
DEPARTMENT OF TRANSPORTATION

ROADWAY PLAN AND PROFILE
US RTE 20 (NORTH JUNCTION)

SCALE: 1"=50' | SHEET 3 OF 4 SHEETS | STA. 129+00 TO STA. 142+00

F.A.P. RTE.	SECTION	COUNTY	TOTAL SHEETS	SHEET NO.
345	106-S-N-1	KANE	167	32

CONTRACT NO. 60T10

ILLINOIS FED. AID PROJECT

PLAN: SURVEYED / PLOTTED / ALIGNMENT CHECKED / RT. OF WAY CHECKED / CADD FILE NAME / NOTE BOOK NO. / BY / DATE

PROFILE: SURVEYED / PLOTTED / GRADES CHECKED / BM. NOTED / STRUCTURE NOTATNS CHKD / NOTE BOOK NO. / BY / DATE

G:\Projects\ILLINOIS Department of Transportation\PTB 162 - Item 7 - Various Various\Work Order No.10 (North)- US 20 at IL 47 & IL-72\Civil\Cadd Sheets\D160T10-sht-plnpr-f.dgn