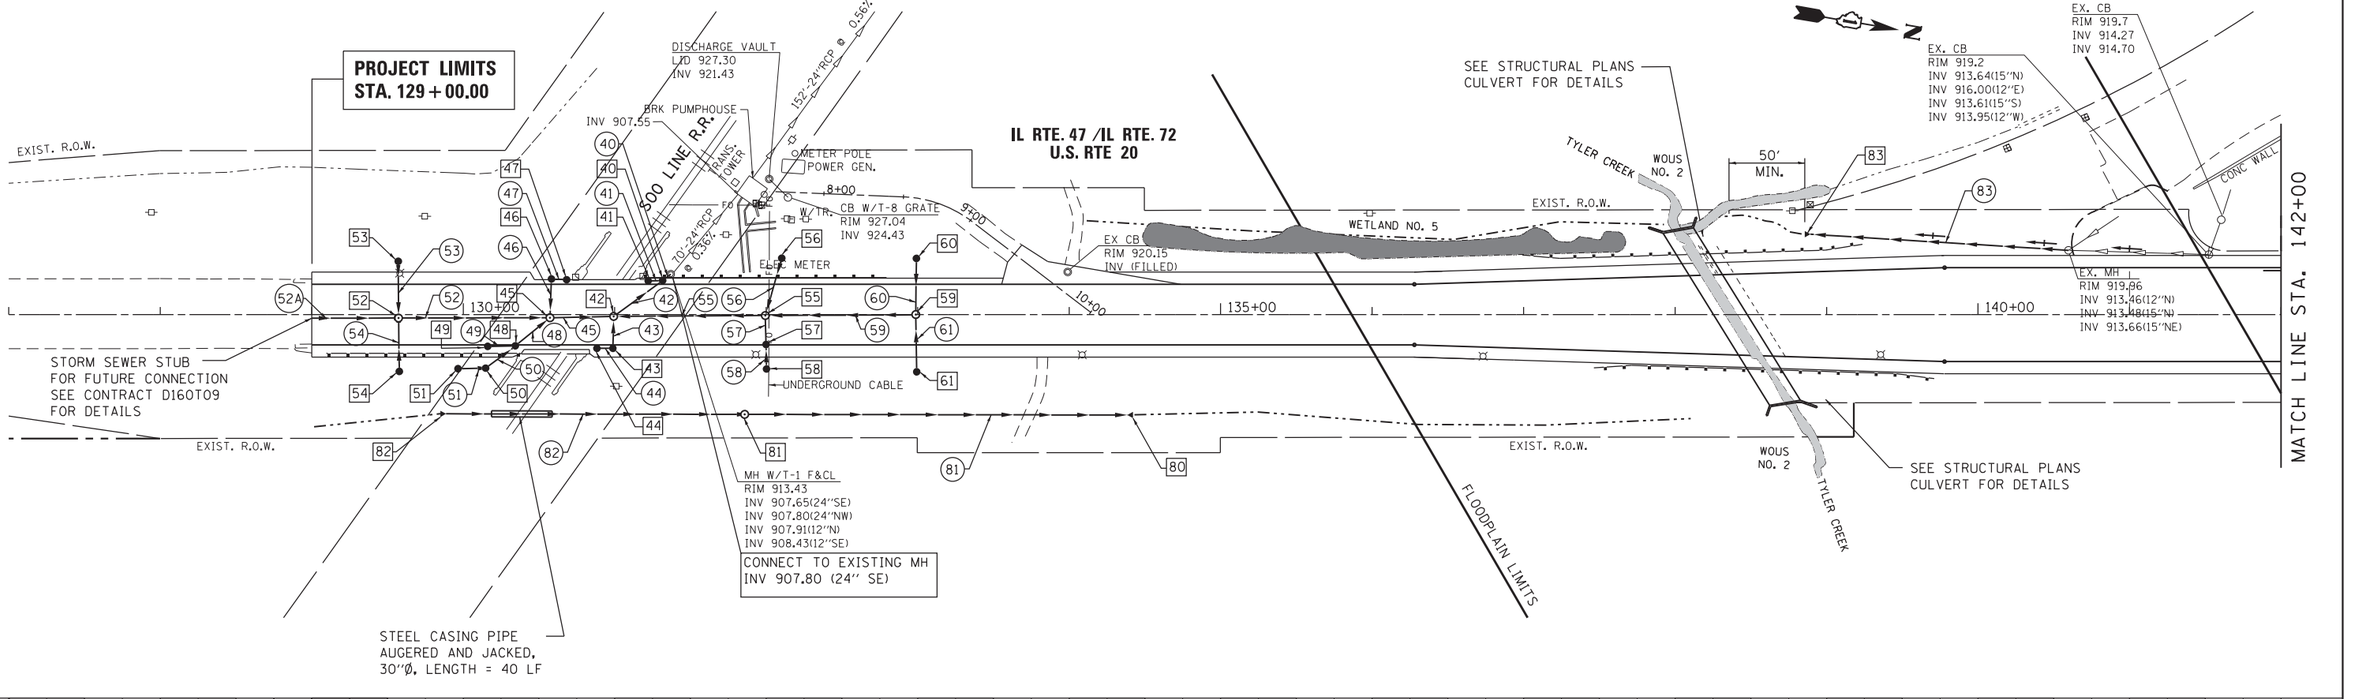

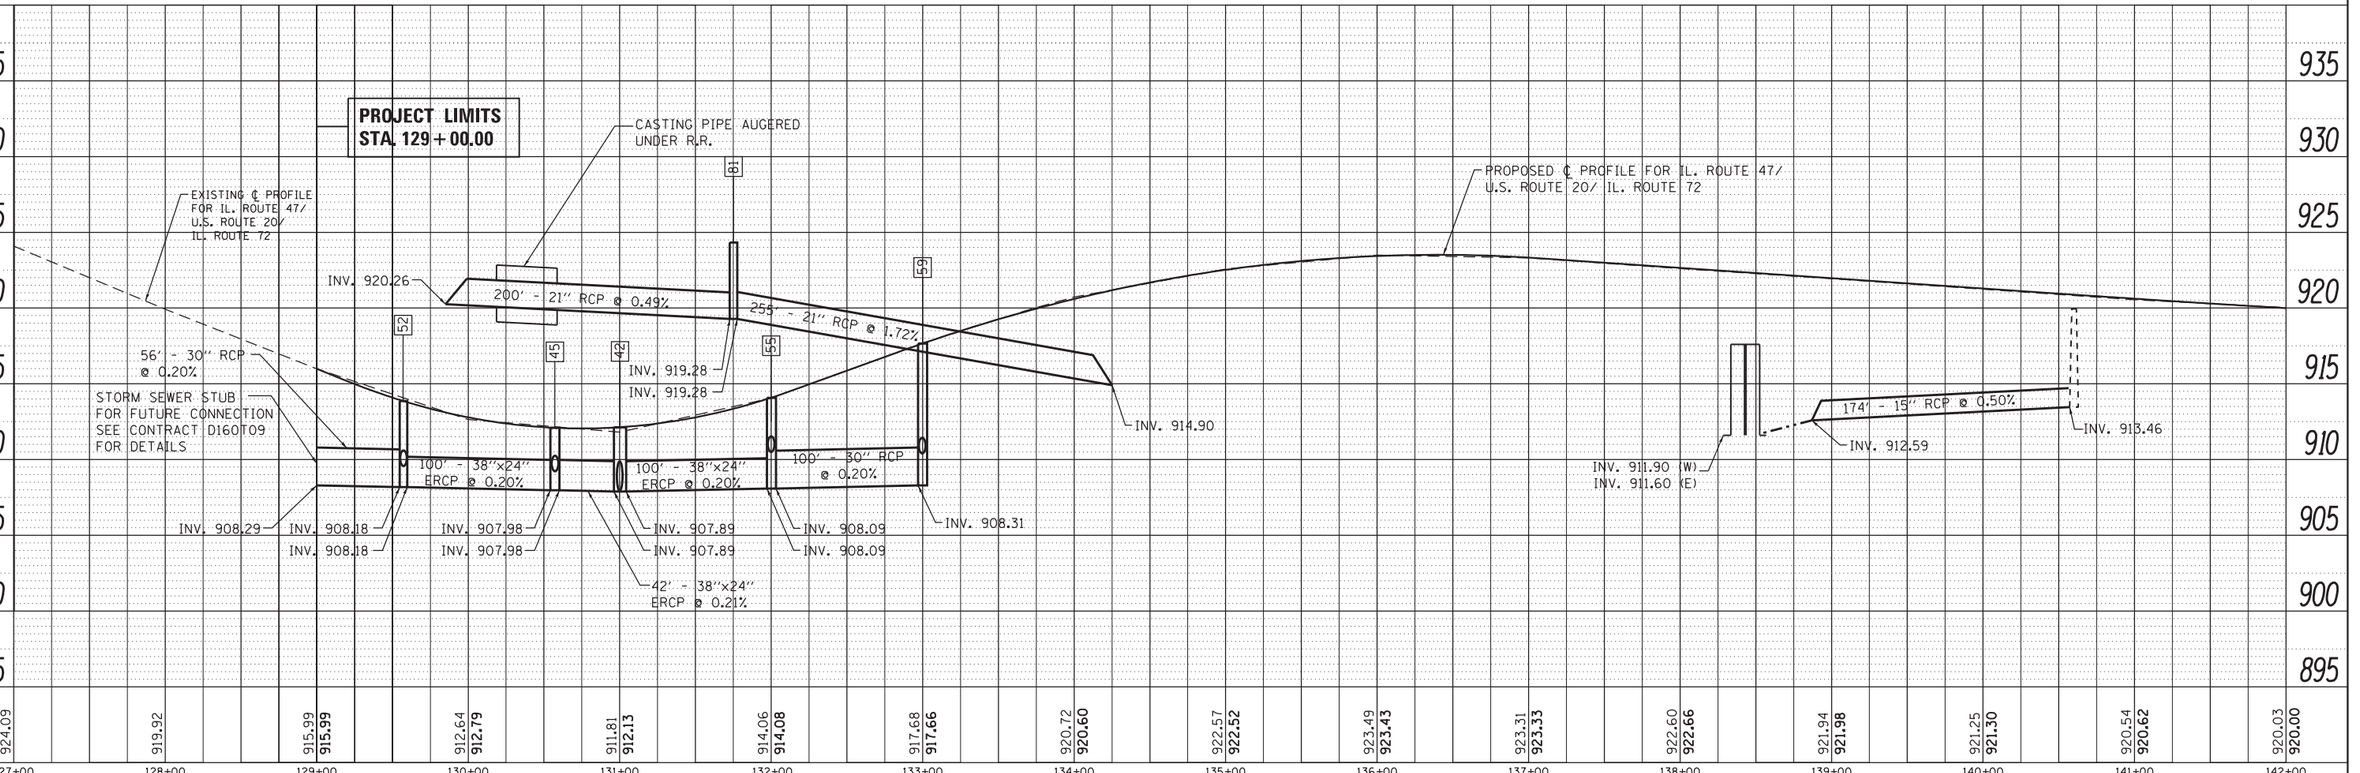

PLAN — SURVEYED; PLOTTED; ALIGNMENT CHECKED; RT. OF WAY CHECKED; CADD FILE NAME; NOTE BOOK; NO.; BY; DATE

PROFILE — SURVEYED; PLOTTED; PROFILE CHECKED; BM. NOTED; STRUCTURE NOTATNS CHKD; NOTE BOOK; NO.; BY; DATE

G:\Projects\ILLINOIS Department of Transportation\PTB 162 - Item 7 - Various Various\Work Order No.10 (North)- US 20 at IL 47 & IL-72\Civil\Cadd Sheets\D160T10-sht-dr-ain.dgn

FILE NAME = Default	USER NAME = chrisfish	DESIGNED - MTM	REVISED -
		DRAWN - MTM	REVISED -
	PLOT SCALE = 100.0000 ' / in.	CHECKED - BA	REVISED -
	PLOT DATE = 4/1/2014	DATE - 4/29/13	REVISED -

STATE OF ILLINOIS
DEPARTMENT OF TRANSPORTATION

DRAINAGE PLAN AND PROFILE
US RTE 20 (NORTH JUNCTION)

SCALE: 1"=50' | SHEET 4 OF 6 SHEETS | STA. 129+00 TO STA. 142+00

F.A.P. RTE.	SECTION	COUNTY	TOTAL SHEETS	SHEET NO.
345	106-S-N-1	KANE	167	54
		CONTRACT NO. 60T10		
	ILLINOIS FED. AID PROJECT			