SIGNAGE NOTE:

"WETLAND NO INTRUSION" SIGNAGE CAN BE OBTAINED FROM STEVE LIPKE AT IDOT BUREAU OF MAINTENANCE, AND SHOULD BE RETURNED UNDAMAGED OR REPLACED AT THE END OF THE CONTRACT.

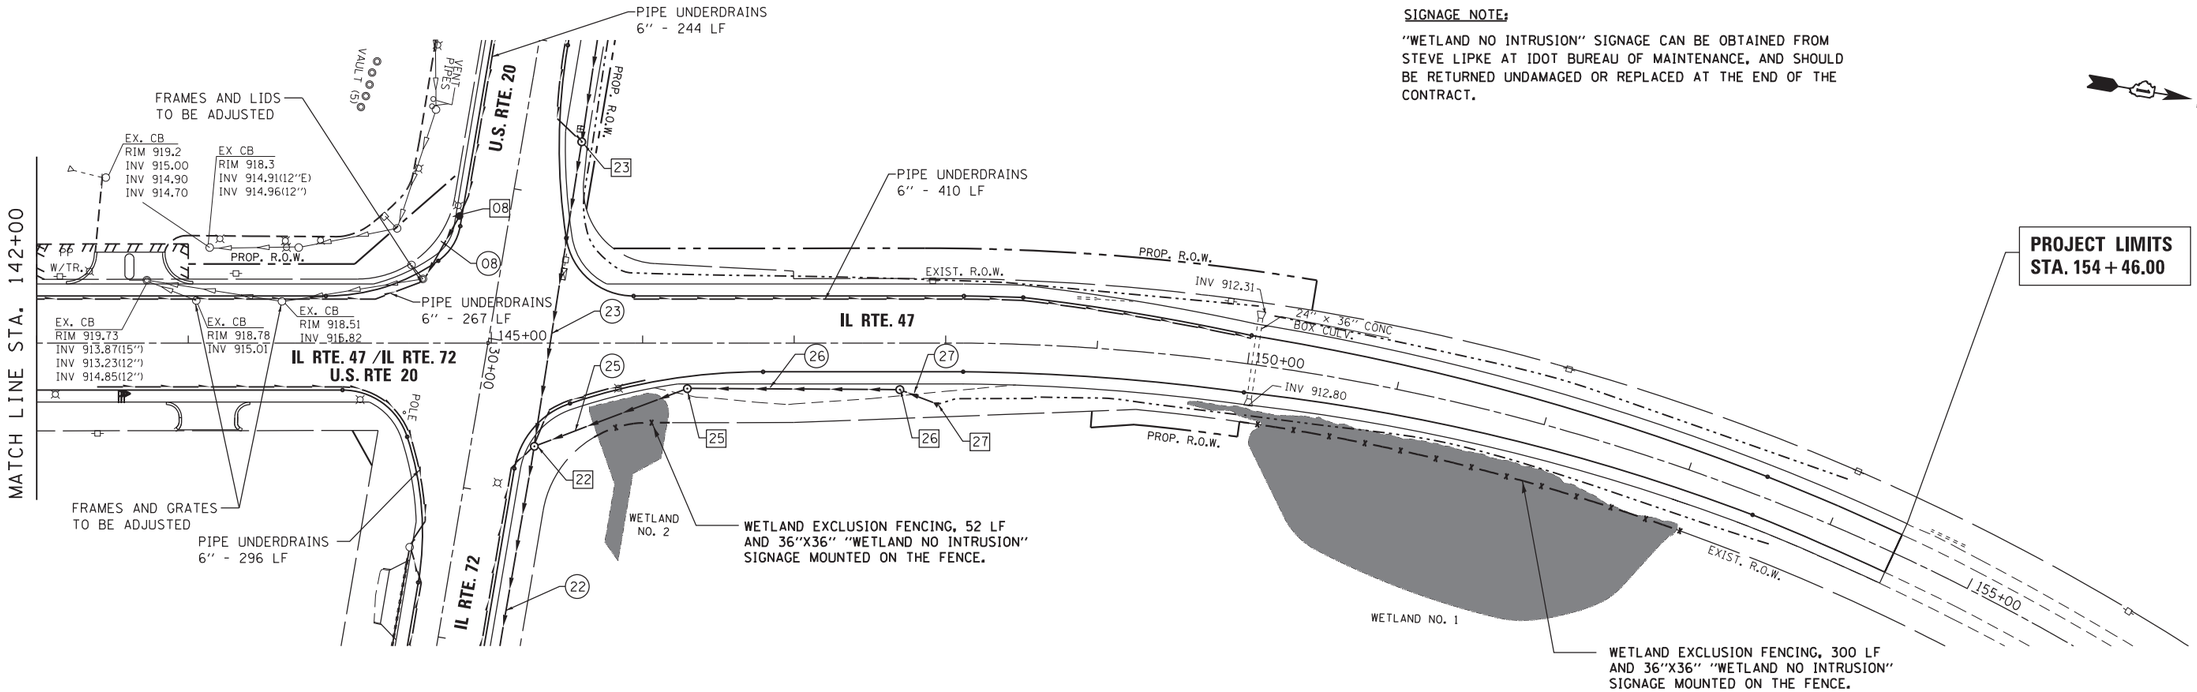

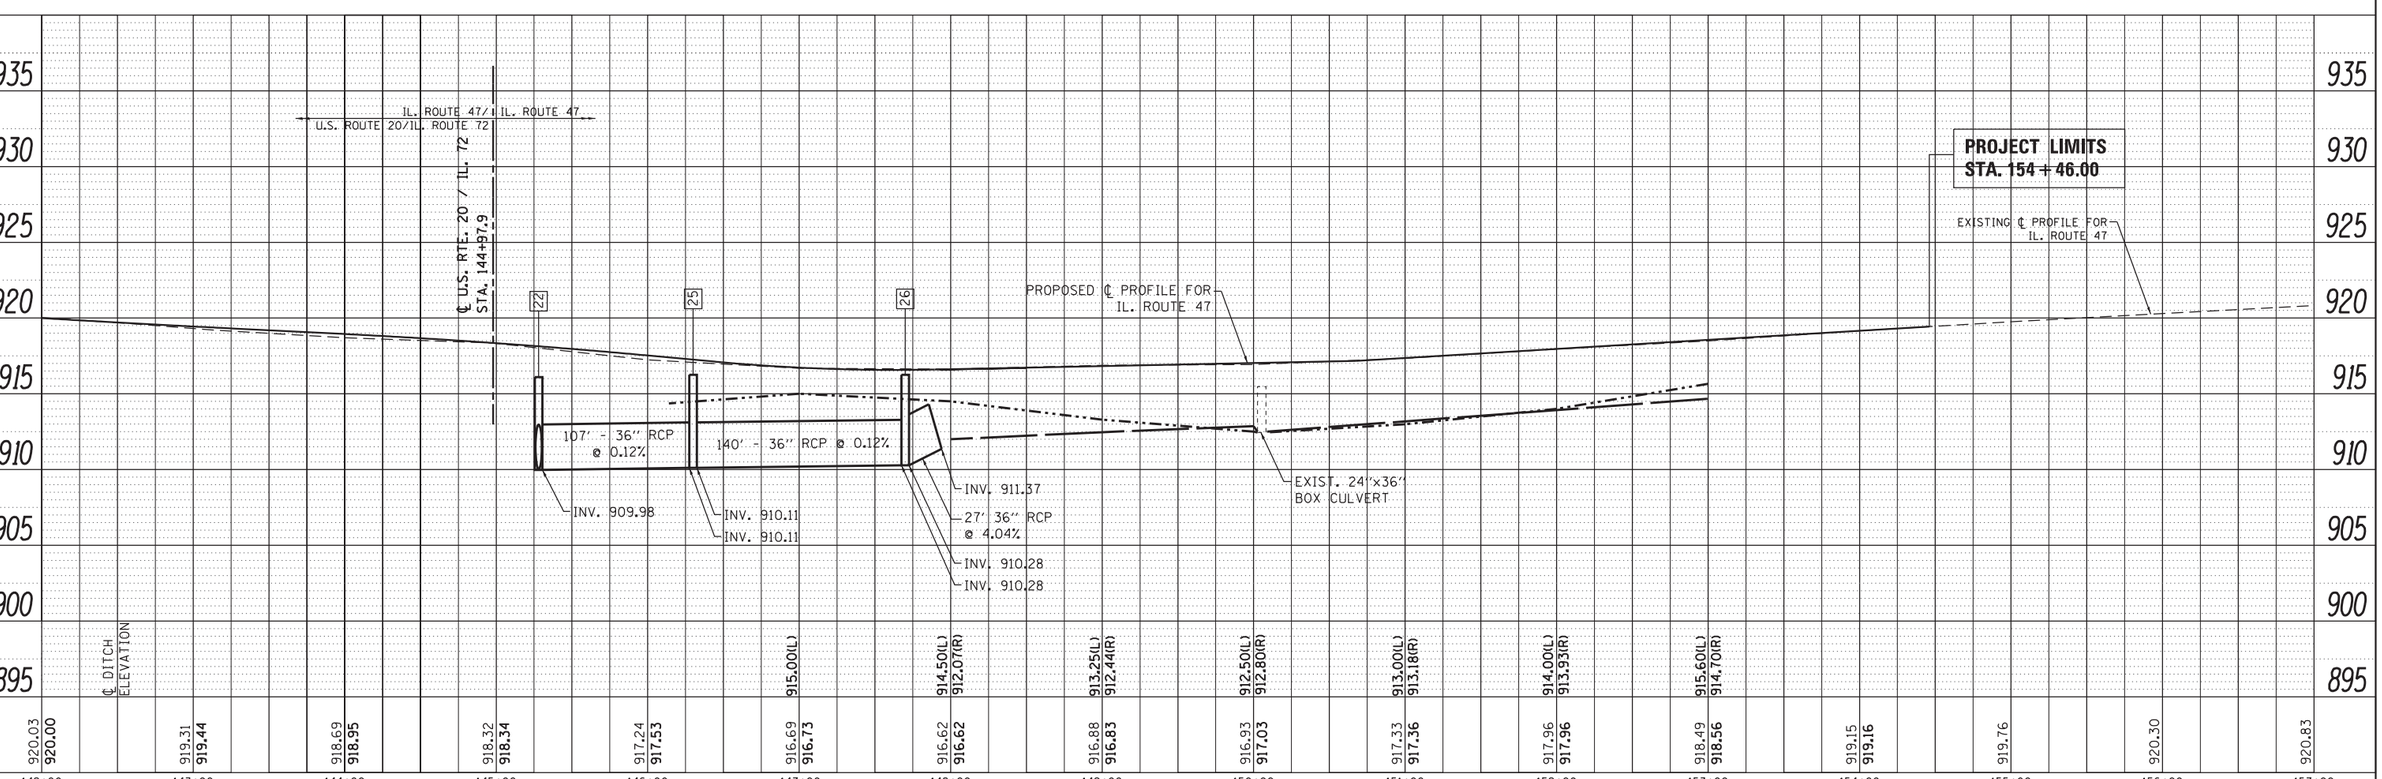

PLAN		BY	DATE
SURVEYED			
PLOTTED			
ALIGNMENT CHECKED			
RT. OF WAY CHECKED			
CADD FILE NAME			
NOTE BOOK NO.			

PROFILE		BY	DATE
SURVEYED			
PLOTTED			
GRADES CHECKED			
BM. NOTED			
STRUCTURE NOTATNS CHKD			
NOTE BOOK NO.			

G:\Projects\ILLINOIS Department of Transportation\PTB 162 - Item 7 - Various Various\Work Order No.10 (North) US 20 at IL 47 & IL-72\Civil\Cadd Sheets\D160T10-sht-drain.dgn

FILE NAME = Default	USER NAME = chrisfish	DESIGNED - MTM	REVISED -
		DRAWN - MTM	REVISED -
	PLOT SCALE = 100.0000 ' / in.	CHECKED - BA	REVISED -
	PLOT DATE = 4/1/2014	DATE - 4/29/13	REVISED -

STATE OF ILLINOIS
DEPARTMENT OF TRANSPORTATION

DRAINAGE PLAN AND PROFILE
US RTE 20 (NORTH JUNCTION)

SCALE: 1"=50' | SHEET 5 OF 6 SHEETS | STA. 142+00 TO STA. 154+46

F.A.P. RTE.	SECTION	COUNTY	TOTAL SHEETS	SHEET NO.
345	106-S-N-1	KANE	167	55

CONTRACT NO. 60T10

ILLINOIS FED. AID PROJECT