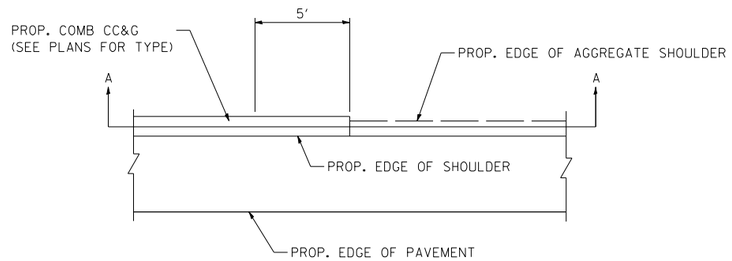

PLAN

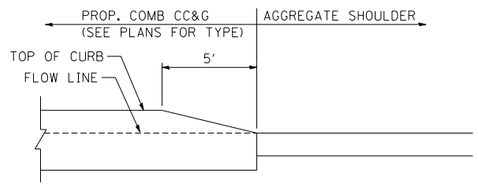

SECTION A-A

THE PROPOSED 5' TRANSITION SHALL BE PAID FOR AT THE CONTRACT UNIT PRICE FOR THE PROPOSED ITEM OF WORK.

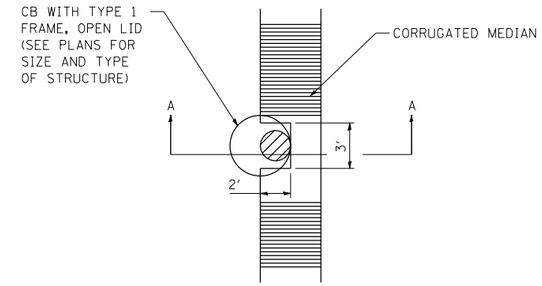

PLAN

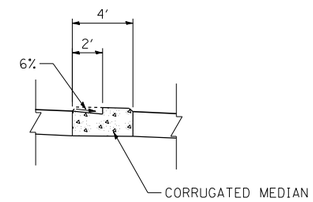

SECTION A-A

DETAIL OF CORRUGATED MEDIAN AT DRAINAGE STRUCTURE

THIS WORK WILL NOT BE PAID FOR SEPARATELY, BUT SHALL BE INCLUDED IN THE CONTRACT UNIT PRICE FOR "CORRUGATED MEDIAN".

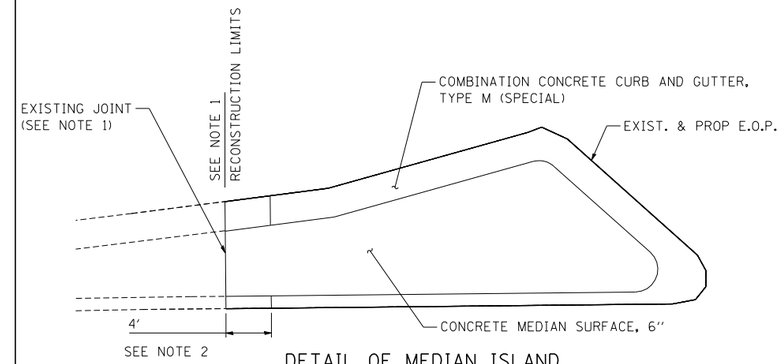

DETAIL OF MEDIAN ISLAND

N.T.S.

1. RECONSTRUCTION LIMITS OF THE MEDIAN ISLAND SHALL EXTEND TO THE EXISTING JOINT LOCATION IN THE MEDIAN ISLAND OR AS DETERMINED BY THE ENGINEER.
2. CURB HEIGHT SHALL TRANSITION FROM EXISTING CURB HEIGHT TO 6".
3. RECONSTRUCTED FLAG WIDTHS SHALL MATCH THE EXISTING FLAG WIDTHS.
4. SEE IDOT STANDARD 606001 FOR CURB AND GUTTER DETAILS NOT SHOWN HERE.
5. RECONSTRUCTION OF THE CONCRETE CURB AND GUTTER SHALL BE IN ACCORDANCE WITH SECTION 606 OF THE STANDARD SPECIFICATIONS AND WILL BE PAID FOR AT THE CONTRACT UNIT PRICE PER FOOT FOR COMBINATION CONCRETE CURB AND GUTTER, TYPE M (SPECIAL).
6. SEE IDOT STANDARD 606301 FOR THE DETAILS (MEDIAN) NOT SHOWN HERE.
7. TIE BARS BETWEEN EXISTING ADJACENT PORTLAND CEMENT CONCRETE BASE COURSE AND EXISTING CURB AND GUTTER THAT ARE DAMAGED DURING CURB AND GUTTER REMOVAL SHALL BE REPLACED ACCORDING TO ARTICLE 442.06(a)(1) OF THE STANDARD SPECIFICATIONS.
8. REPLACEMENT TIE BARS WILL NOT BE MEASURED FOR PAYMENT AND THIS WORK SHALL BE INCLUDED IN THE CONTRACT UNIT PRICE PER FOOT FOR COMBINATION CONCRETE CURB AND GUTTER, TYPE M (SPECIAL).

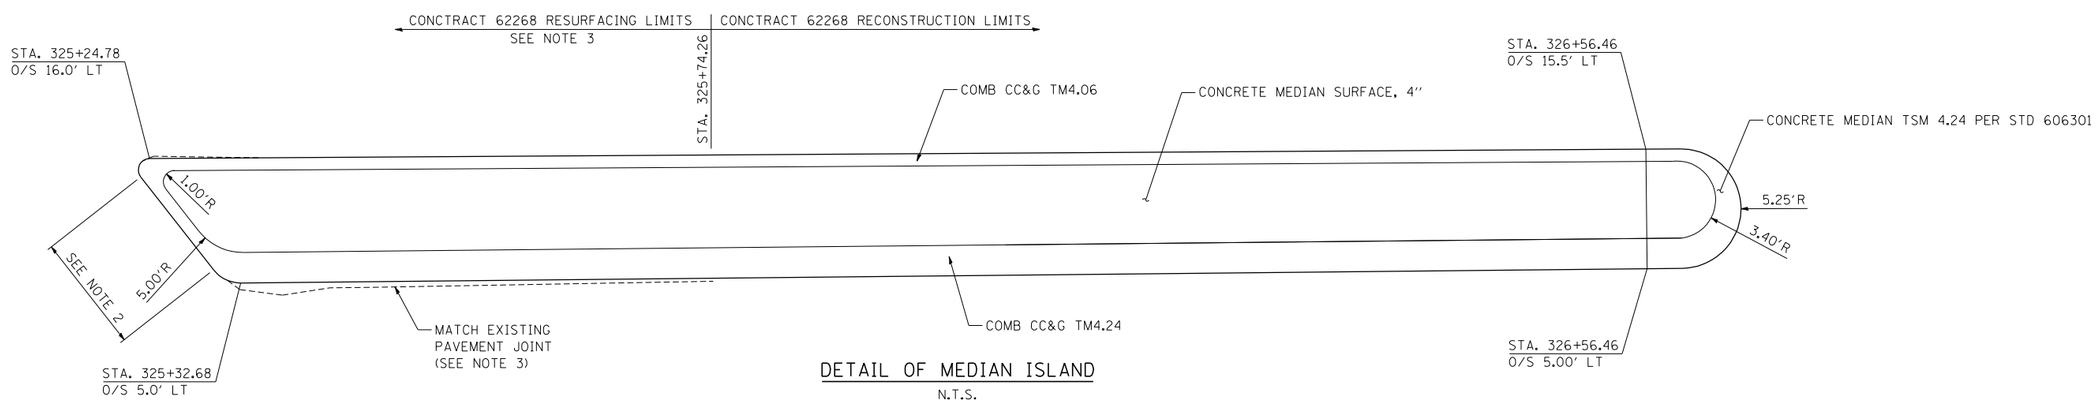

DETAIL OF MEDIAN ISLAND

N.T.S.

1. SEE IDOT STANDARD 606301 FOR THE DETAILS (MEDIAN) NOT SHOWN HERE.
2. THIS PORTION OF THE CURB THE GUTTER WIDTH VARIES AND WILL BE PAID FOR AS COMB CC&G TM4.06.
3. AT LOCATIONS WHERE THE PROPOSED MEDIAN ISLAND RECONSTRUCTION DOES NOT MATCH THE EXISTING MEDIAN ISLAND THE MOUNTABLE CURB OF THE TYPE SPECIFIED SHALL BE CONSTRUCTED SIMILAR TO THE DETAIL "ADJACENT TO PCC BASE COURSE" WITH HMA SURFACING DETAIL ON STD 606001. THIS WORK WILL NOT BE PAID FOR SEPARATELY, BUT SHALL BE INCLUDED IN THE CONTRACT UNIT PRICE FOR THE PROPOSED COMBINATION CONCRETE CURB AND GUTTER, OF THE TYPE SPECIFIED.