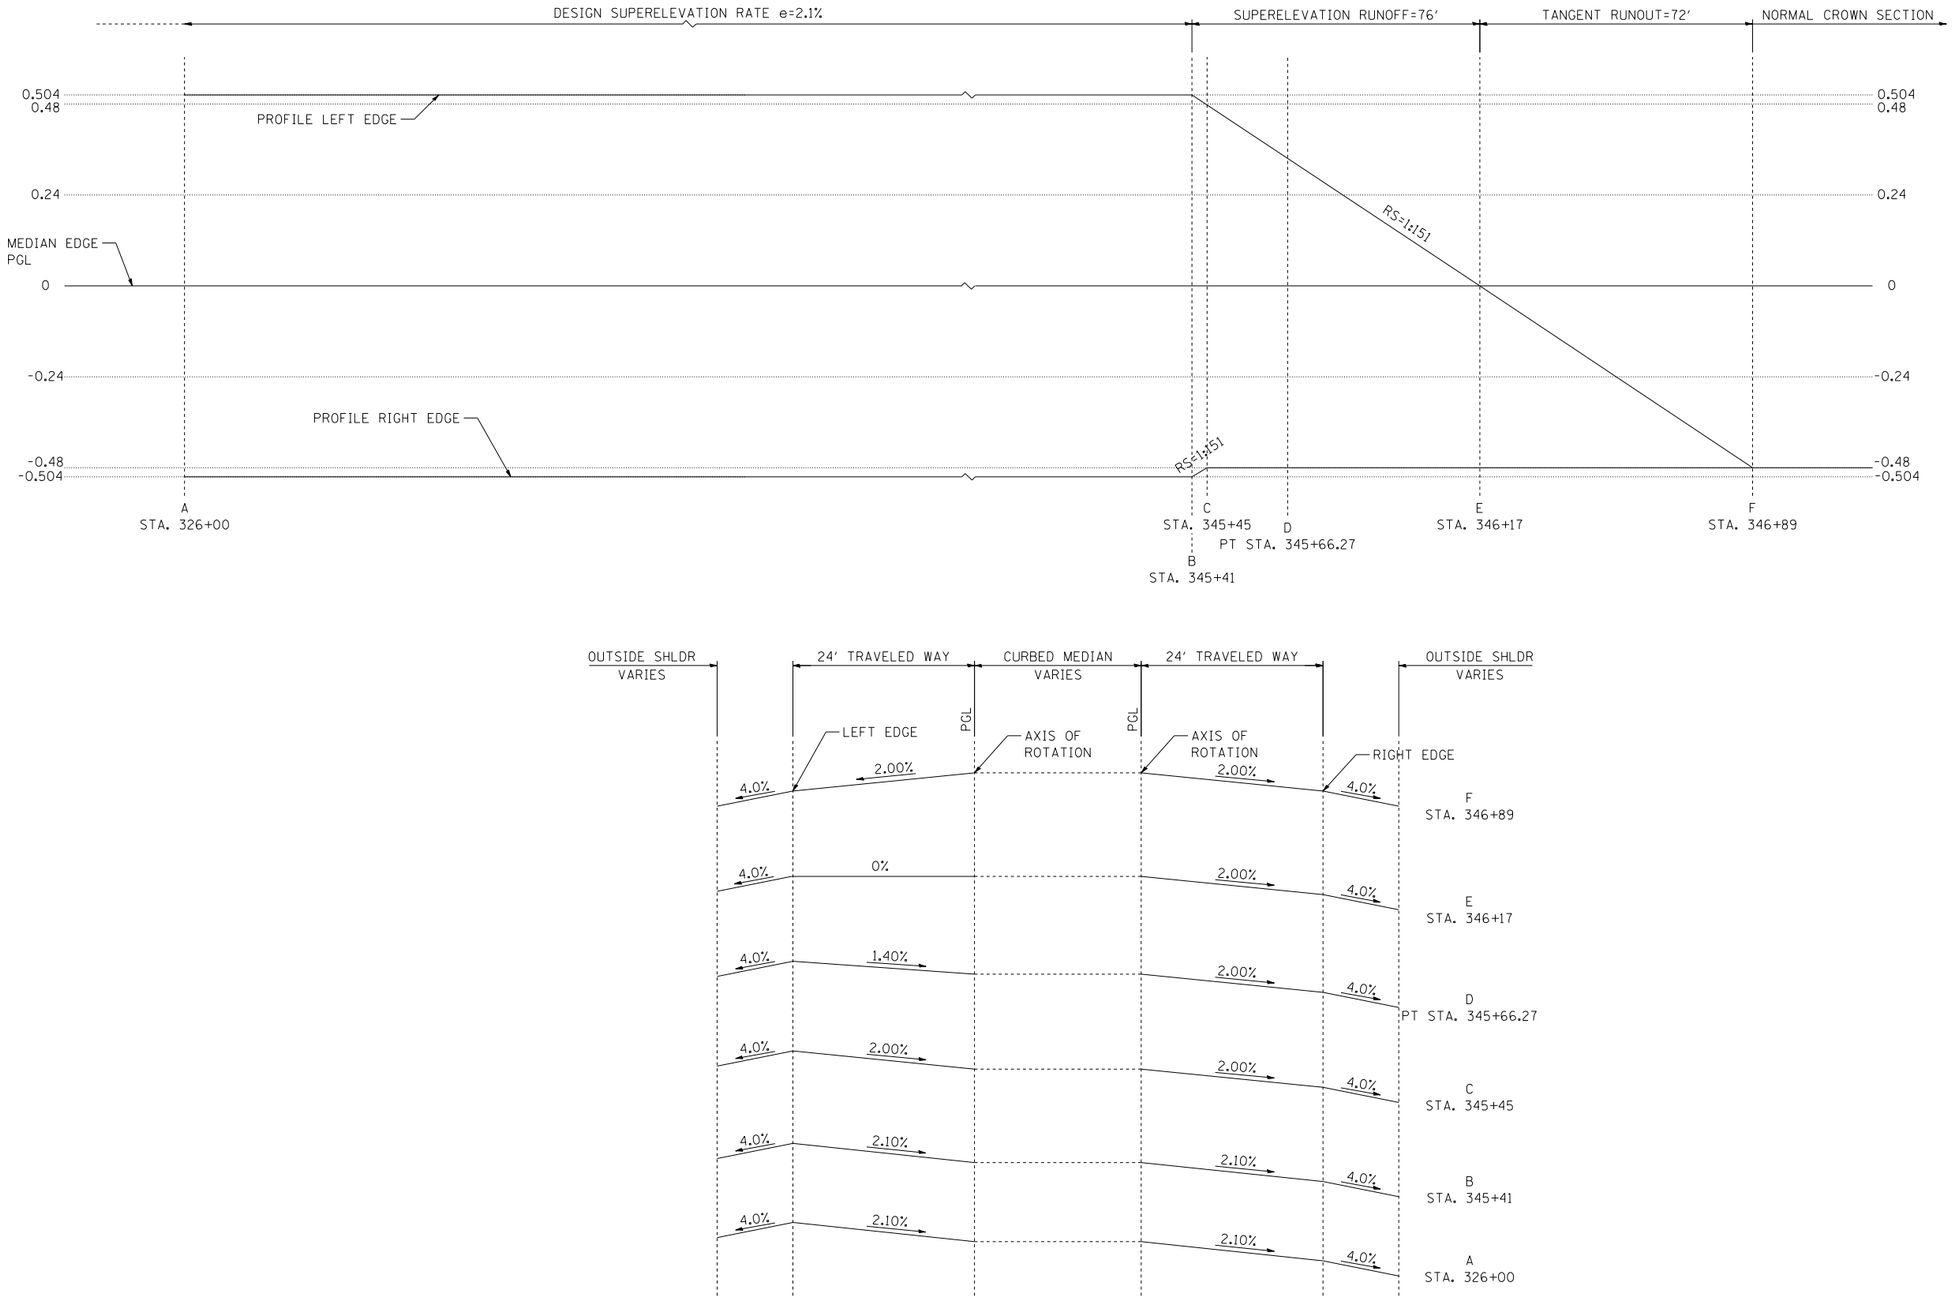

U.S. ROUTE 14 SUPERELEVATION DETAILS

FILE NAME = $FILEL$	USER NAME = HECHTBR	DESIGNED -	REVISED -	STATE OF ILLINOIS DEPARTMENT OF TRANSPORTATION	SUPERELEVATION DETAILS – I U.S. ROUTE 14	F.A.P. RTE. 305	SECTION 27R-2	COUNTY MCHENRY	TOTAL SHEETS 673 / SHEET NO. 76
exp U.S. Services Inc. Chicago, IL BUILDINGS·EARTH & ENVIRONMENT·ENERGY INDUSTRIAL·INFRASTRUCTURE·SUSTAINABILITY		DRAWN - RJS	REVISED -	U.S. ROUTE 14				CONTRACT NO. 62268	
	PLOT SCALE = $SCALE$	CHECKED - BRH	REVISED -		SCALE: N.T.S. / SHEET NO. OF SHEETS / STA. TO STA.	FED. ROAD DIST. NO. 1	ILLINOIS	FED. AID PROJECT	
	PLOT DATE = $DATE$	DATE - 11/01/13	REVISED -						

T:\DOCUMENT\19343901\CIVIL\DGN\DET00_HO.DGN
..\SCR00.19.DGN, ..\TTB00$JJ.DGN
11-07-2013, 16:25:05 HECHTBR