MAINTENANCE OF TRAFFIC LEGEND

WORK AREA	EXISTING TRAFFIC DIRECTION	ARROW BOARD	(1) PVT MK - LINE 4" WHITE
TEMPORARY PAVEMENT (CURRENT STAGE)	PROPOSED TRAFFIC DIRECTION	DOUBLE VERTICAL PANEL WITH TYPE C STEADY BURN LIGHT	(2) PVT MK - LINE 4" YELLOW
TEMPORARY PAVEMENT (PREVIOUS STAGES)	BARRICADE, TYPE III, W/ TYPE A FLASHING LIGHTS	PROPOSED SIGN	(3) PVT MK - DBL 4" YELLOW
CONSTRUCTED PAVEMENT	TYPE II BARRICADE OR DRUM W/ TYPE C STEADY BURN BI-DIRECTIONAL LIGHT	TYPE II BARRICADE OR DRUM W/ TYPE A FLASHING LIGHT	(4) PVT MK - LINE 6" WHITE
	TYPE B MONO-DIRECTIONAL FLASHING LIGHT		(5) PVT MK - LINE 12"
			(6) PVT MK - LTRS & SYMB
			(7) PVT MK - LINE 24" WHITE
			(8) PVT MK - LINE 8" WHITE
			(T) TEMP PVT MK
			(W) WET REF TEM TAPE T3

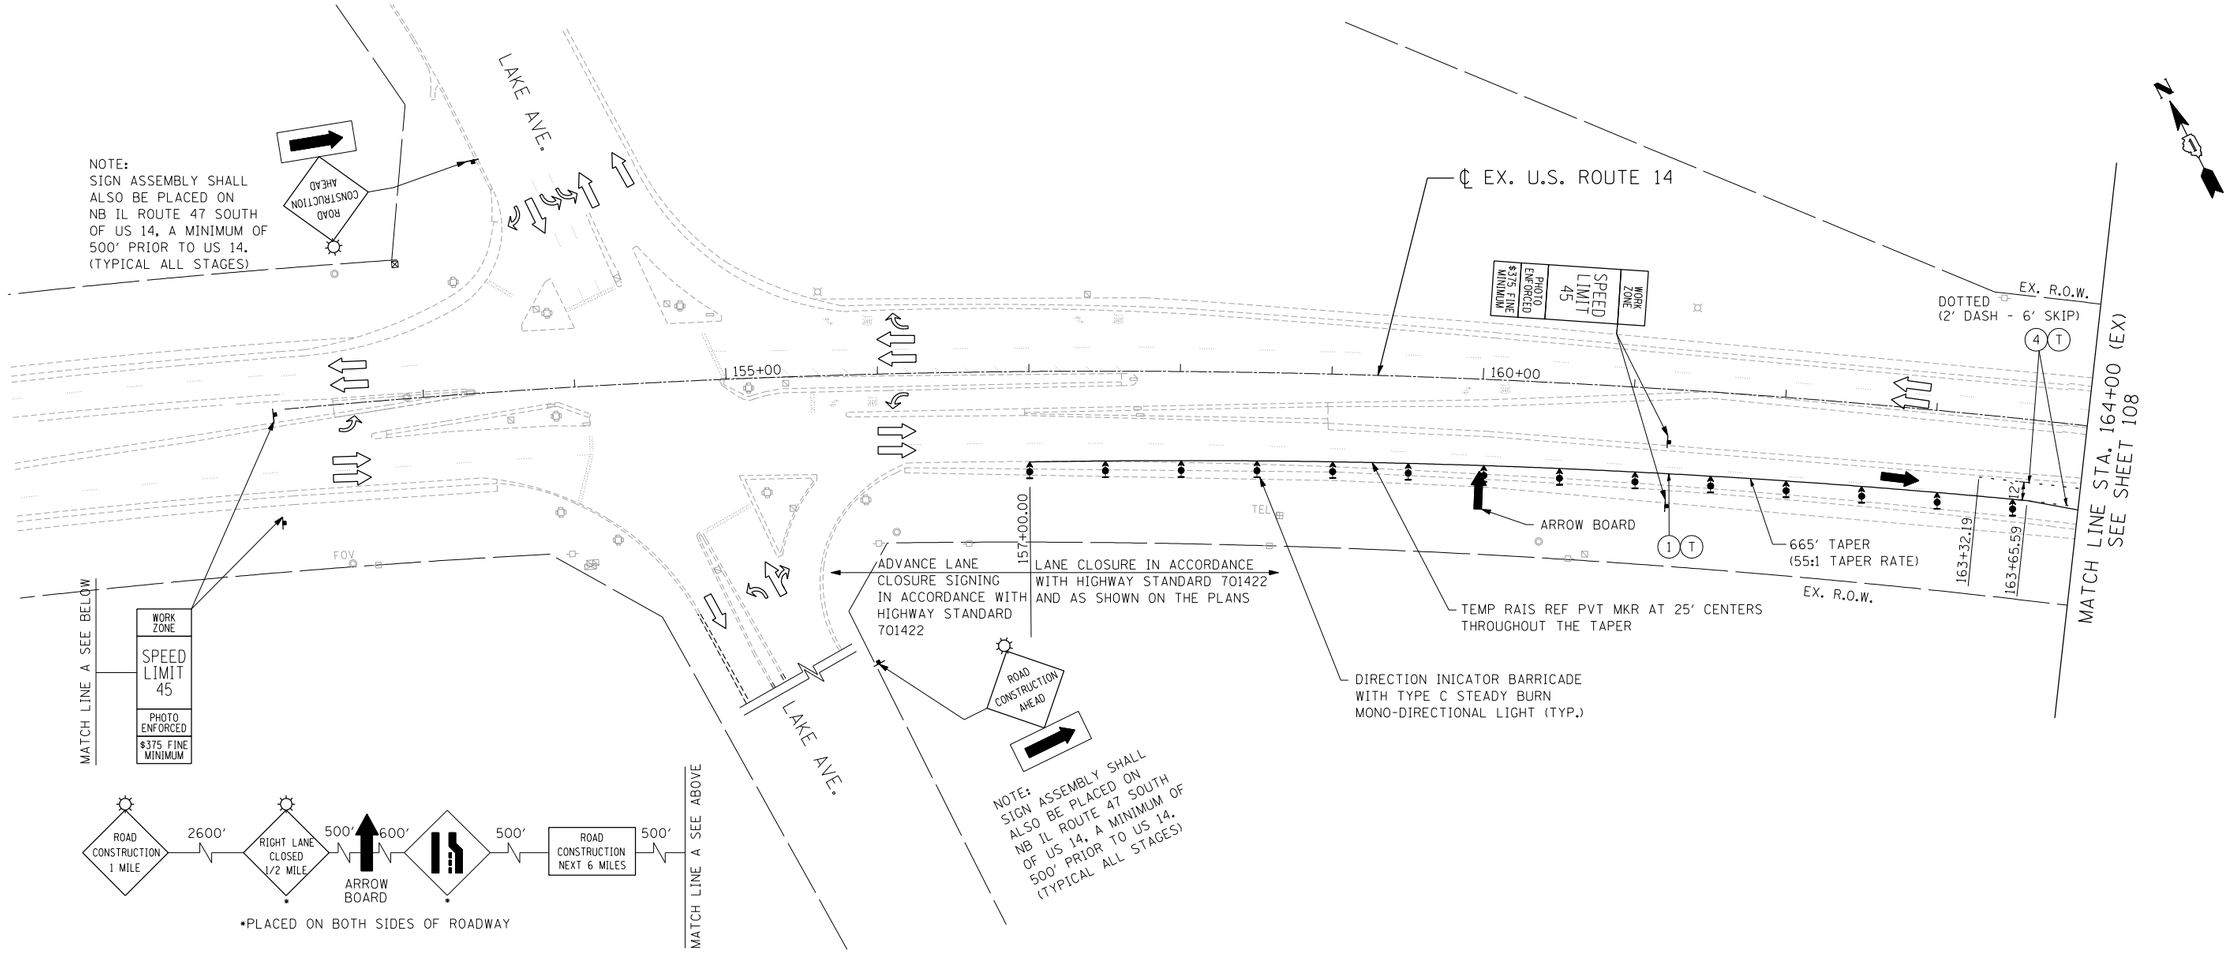

..\ROW\DGN\SLDGN..\TTB\DGN\JJLDGN..\GEN\DGN\37LDGN..\MOT\DGN\MOT00_1.DGN
11-06-2013,15:54:27 HECHTBR T:\DOCUMENT\74345901\CIVIL\DGN\MOT00_J0.DGN

FILE NAME = $FILE$	USER NAME = HECHTBR	DESIGNED -	REVISED -
		DRAWN - JP	REVISED -
exp U.S. Services Inc. Chicago, IL BUILDINGS-EARTH & ENVIRONMENT-ENERGY INDUSTRIAL-INFRASTRUCTURE-SUSTAINABILITY	PLOT SCALE = $SCALE$	CHECKED - KA	REVISED -
	PLOT DATE = $DATE$	DATE - 11/01/13	REVISED -

STATE OF ILLINOIS
DEPARTMENT OF TRANSPORTATION
U.S. ROUTE 14

MAINTENANCE OF TRAFFIC
STAGE 1.1
STA. 152+00 (EX) TO STA. 164+00 (EX)

SCALE: 1"=50' | SHEET NO. OF SHEETS | STA. TO STA.

F.A.P. RTE.	SECTION	COUNTY	TOTAL SHEETS	SHEET NO.
305	27R-2	MCHENRY	673	107
		CONTRACT NO. 62268		
FED. ROAD DIST. NO. 1	ILLINOIS	FED. AID PROJECT		