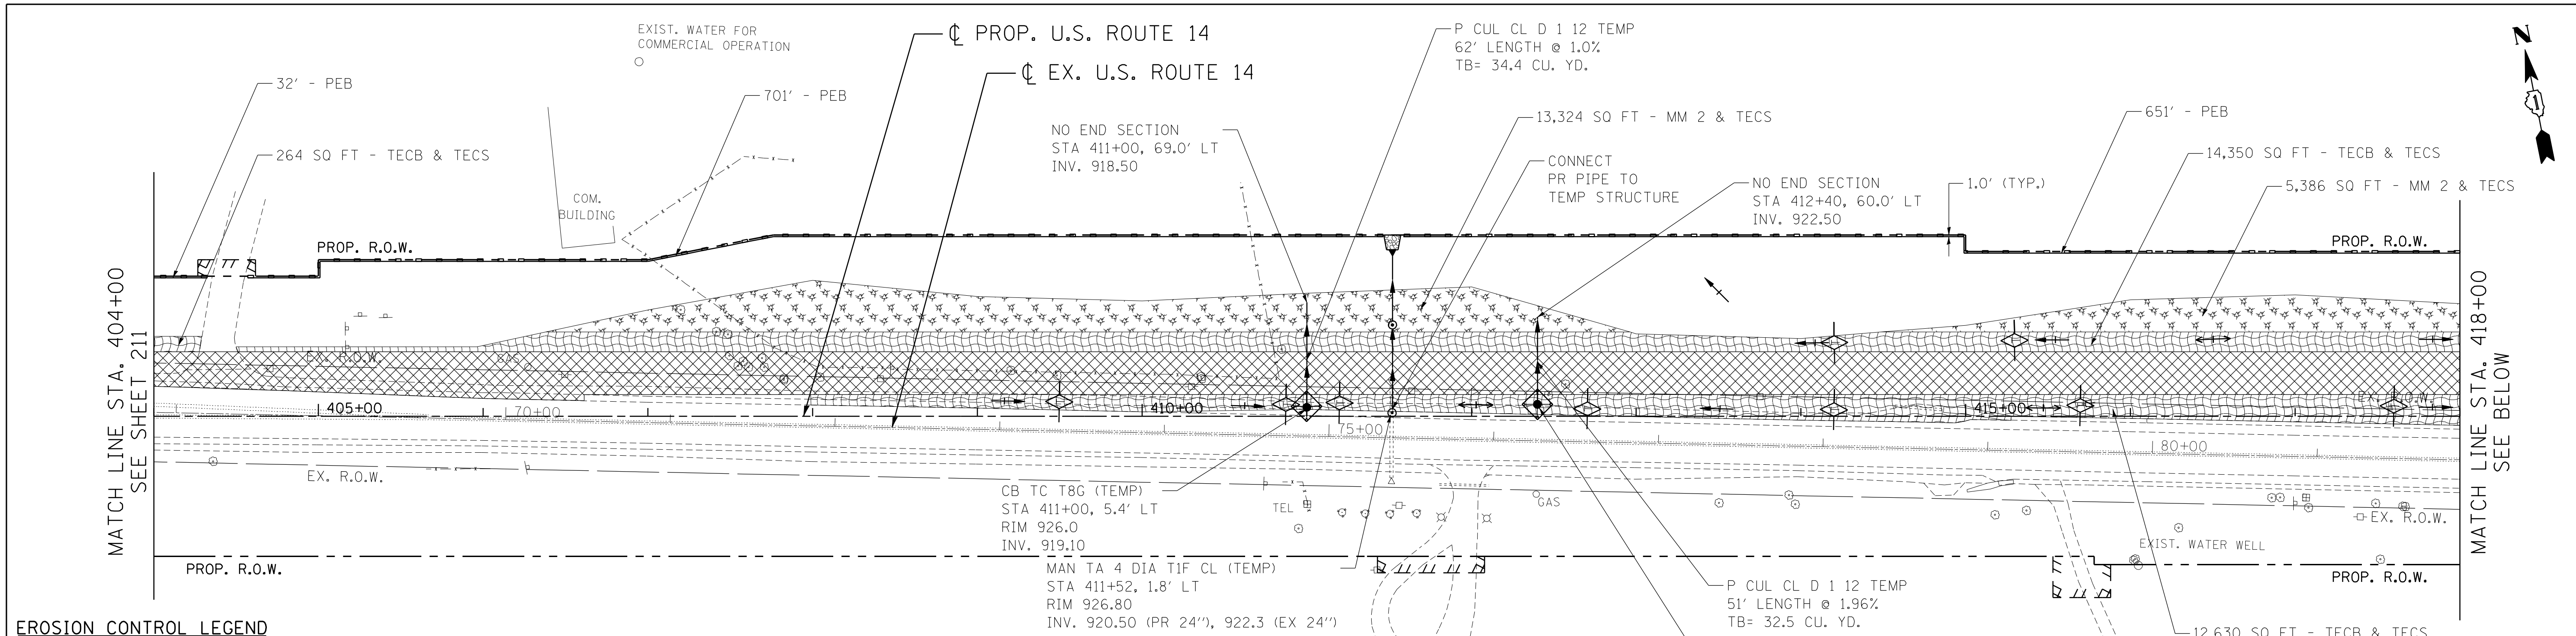

EROSION CONTROL LEGEND

- INLET FILTER
- TEMPORARY DITCH CHECK
- PERIMETER EROSION BARRIER (PEB)
- TEMPORARY PAVEMENT
- TEMPORARY EROSION CONTROL BLANKET (TECB) & TEMPORARY EROSION CONTROL SEEDING (TECS)
- MULCH, METHOD 2 (MM 2) & TEMPORARY EROSION CONTROL SEEDING (TECS)
- EROSION CONTROL MEASURES (TECB, MM 2 AND TECS) PLACED IN PREVIOUS STAGES
- PROPOSED PAVEMENT
- INLET AND PIPE PROTECTION
- TEMPORARY PAVEMENT PLACED IN PREVIOUS STAGES

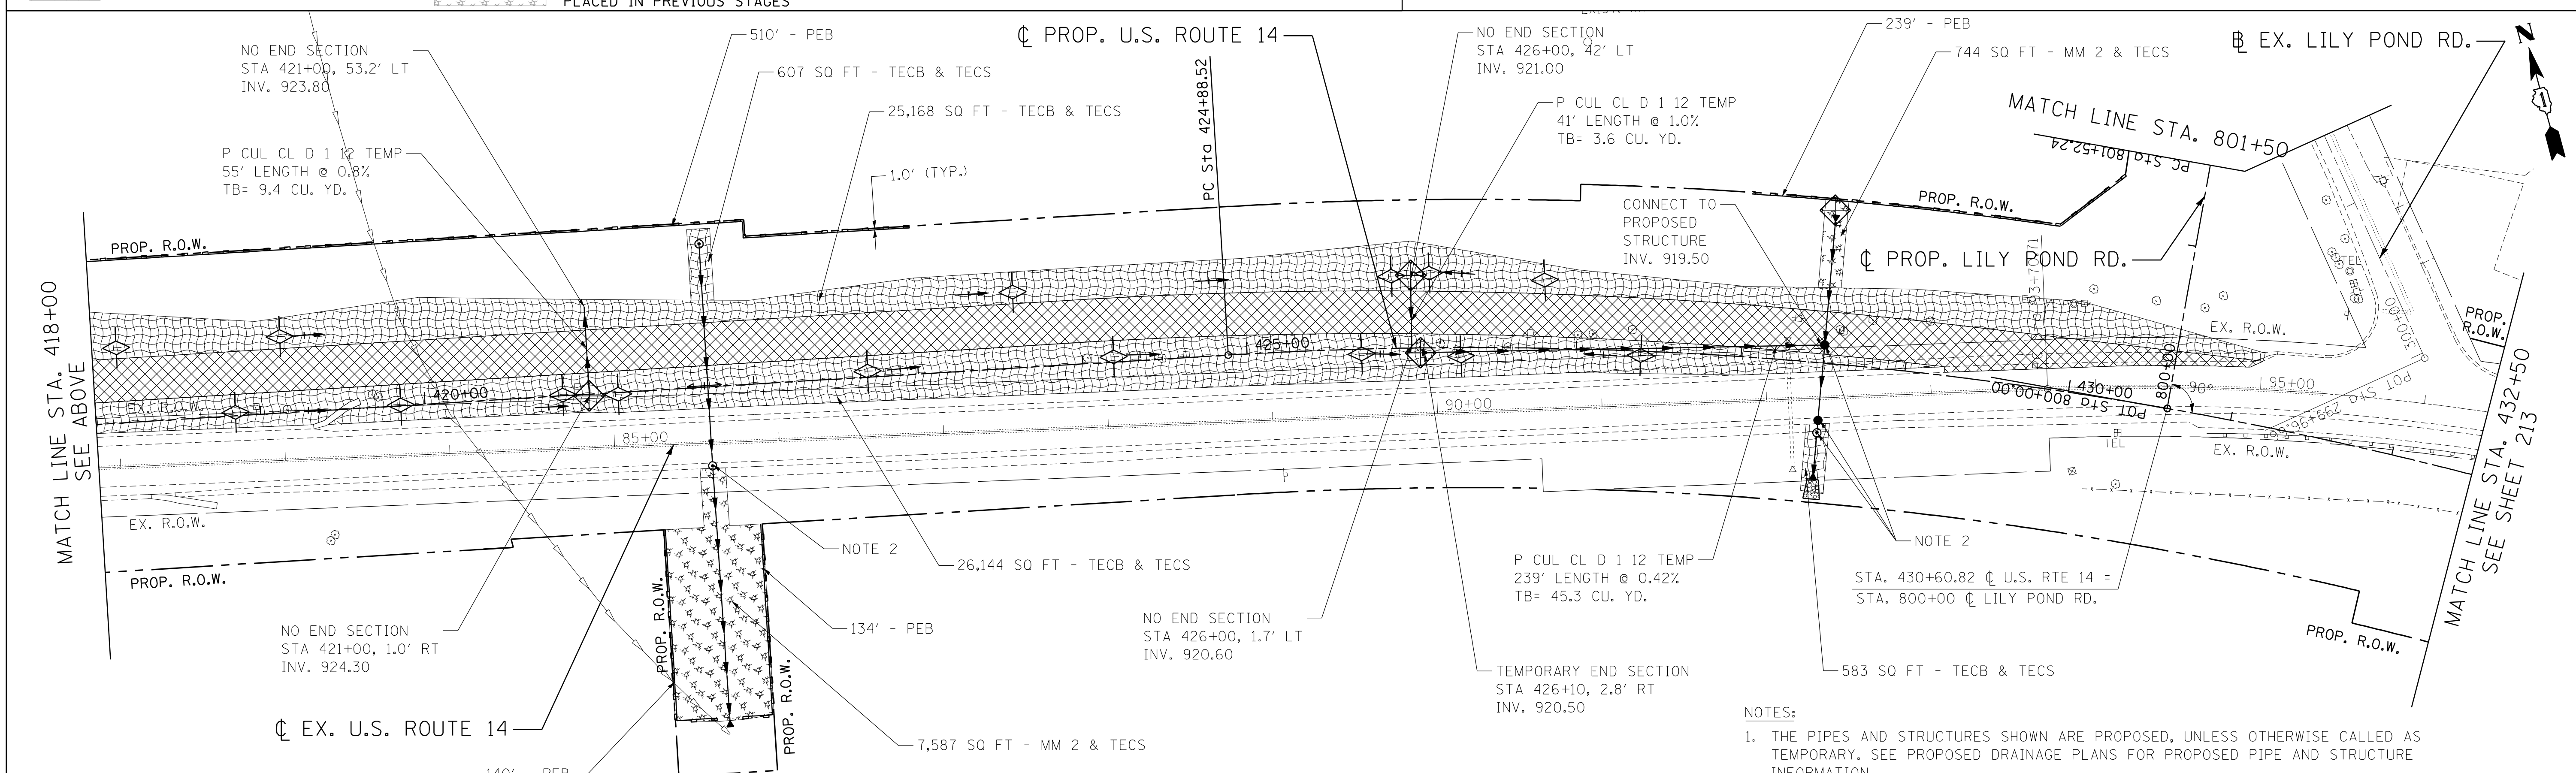

NOTES:

1. THE PIPES AND STRUCTURES SHOWN ARE PROPOSED, UNLESS OTHERWISE CALLED AS TEMPORARY. SEE PROPOSED DRAINAGE PLANS FOR PROPOSED PIPE AND STRUCTURE INFORMATION.
2. SEE NOTE 2 ON SHEET 209.

FILE NAME =	USER NAME = HECHTBR	DESIGNED -	REVISED -
$FILEL$		DRAWN - MRK	REVISED -
exp U.S. Services Inc. Chicago, IL BUILDINGS•EARTH & ENVIRONMENT•ENERGY INDUSTRIAL•INFRASTRUCTURE•SUSTAINABILITY	PLOT SCALE = $SCALE$	CHECKED - TKL	REVISED -
	PLOT DATE = $DATE$	DATE - 11/01/13	REVISED -

STATE OF ILLINOIS
DEPARTMENT OF TRANSPORTATION
U.S. ROUTE 14

EROSION CONTROL
PRESTAGE
STA. 404+00 TO STA. 432+50

SCALE: 1"=50' | SHEET NO. OF SHEETS | STA. TO STA.

F.A.P. RTE.	SECTION	COUNTY	TOTAL SHEETS	SHEET NO.
305	27R-2	MCHENRY	673	212
		CONTRACT NO. 62268		
FED. ROAD DIST. NO. 1	ILLINOIS	FED. AID PROJECT		

..\RDW00$IS.DGN, ..\GEN00$J7.DGN, ..\RDW00$IS.DGN, ..\TTB00$JJ.DGN
11-06-2013, 16:10:12 HECHTBR T:\DOCUMENT\19343901\CIVIL\DGN\ERC00_KG.DGN