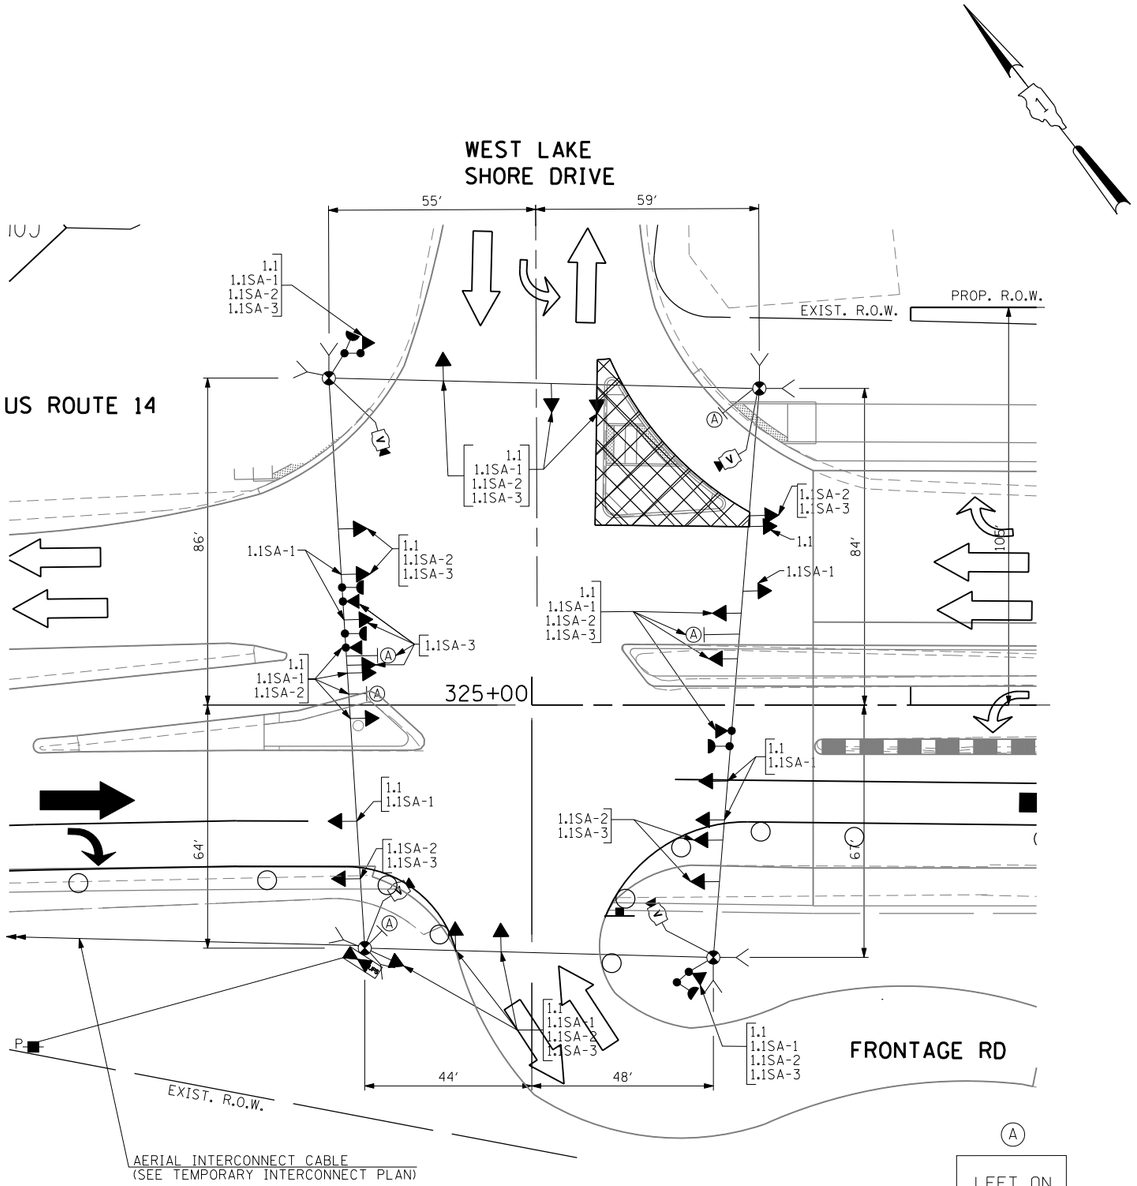

SIGNAL HEAD PLACEMENTS FOR STAGES:
1.1, 1.1 SUBSTAGE A-1 (1.1SA-1), 1.1
SUBSTAGE A-2 (1.1SA-2), AND 1.1
SUBSTAGE A-3 (1.1SA-3)

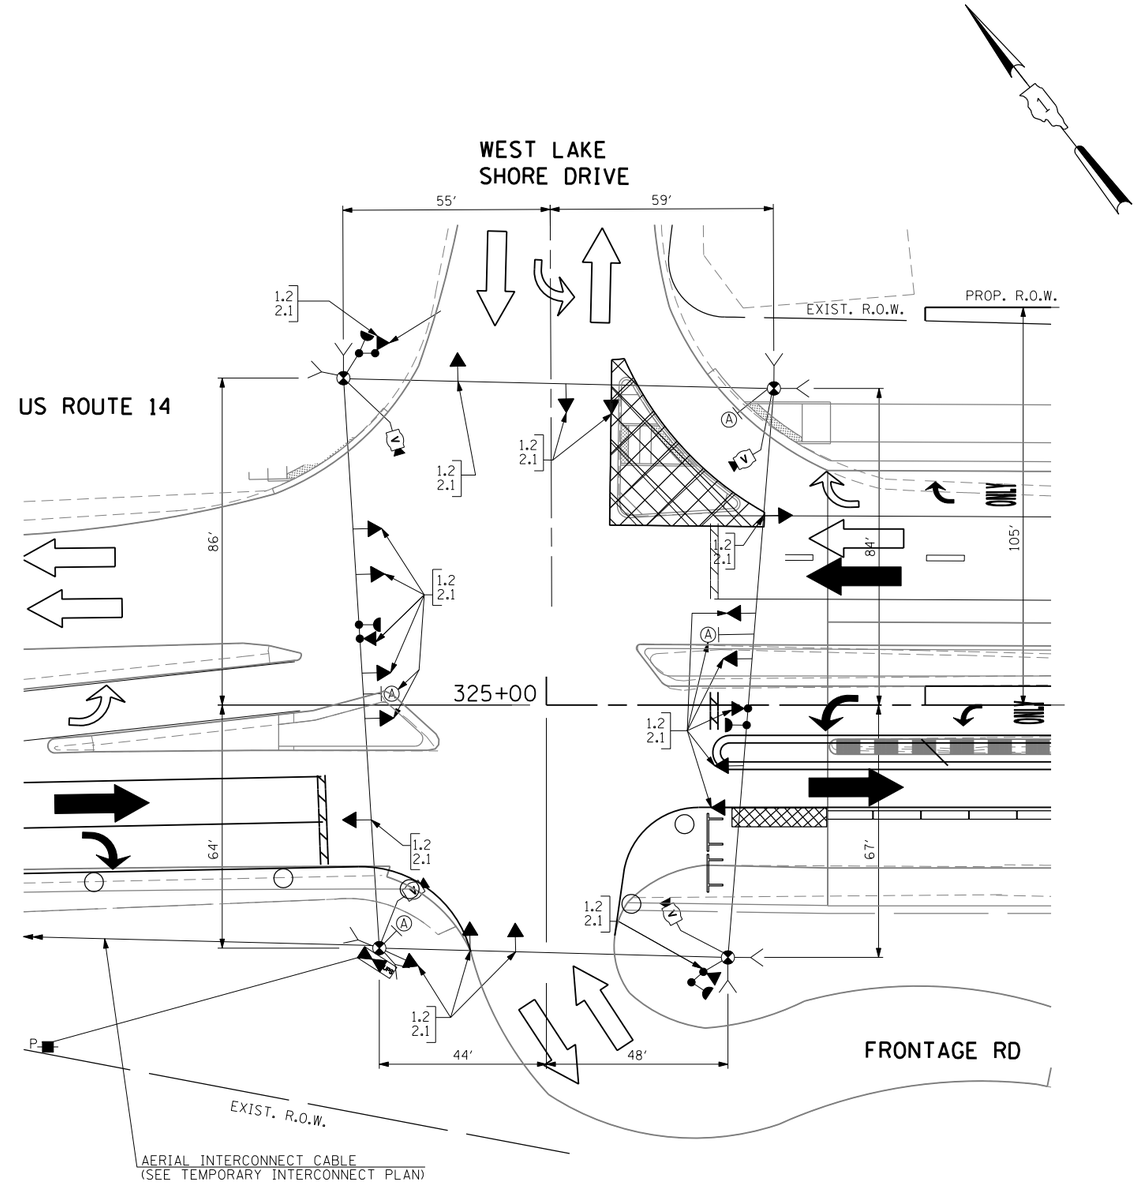

SIGNAL HEAD PLACEMENTS FOR
STAGES: 1.2 AND 2.1

(A)

LEFT ON
GREEN
ARROW
ONLY

R10-5,
30" X 36"
(4 REQUIRED
FOR ALL STAGES)

LEGEND

PRE-STAGE	P
STAGE 1.1	1.1
STAGE 1.1 SUBSTAGE A-1	1.1SA-1
STAGE 1.1 SUBSTAGE A-2	1.1SA-2
STAGE 1.1 SUBSTAGE A-3	1.1SA-3
STAGE 1.2	1.2
STAGE 2.1	2.1

THE TRAFFIC SIGNAL CONTROL EQUIPMENT FOR THIS PROJECT SHALL BE "ECONOLITE" TO MATCH THE EXISTING ADJACENT SYSTEM.

FILE NAME = $FILE1$	USER NAME = $USER$	DESIGNED - PKG	REVISED -
		DRAWN - EA, MG	REVISED -
	PLOT SCALE = $SCALE$	CHECKED - PKG	REVISED -
	PLOT DATE = $DATE$	DATE - 11/6/2013	REVISED -

STATE OF ILLINOIS
DEPARTMENT OF TRANSPORTATION

TEMPORARY TRAFFIC SIGNAL INSTALLATION PLAN
US ROUTE 14 AT WEST LAKE SHORE DRIVE
STAGE 1.1, STAGE 1.1 SUBSTAGE A-1, STAGE 1.1 SUBSTAGE A-2, STAGE 1.1 SUBSTAGE A-3, STAGE 1.2, AND STAGE 2.1 (SHEET 3 OF 3)

SCALE: 1"=20' | SHEET NO. OF SHEETS | STA. TO STA.

F.A.P. RTE.	SECTION	COUNTY	TOTAL SHEETS	SHEET NO.
305	27R-2	MCHENRY	673	432

CONTRACT NO. 62268

FED. ROAD DIST. NO. - | ILLINOIS | FED. AID PROJECT