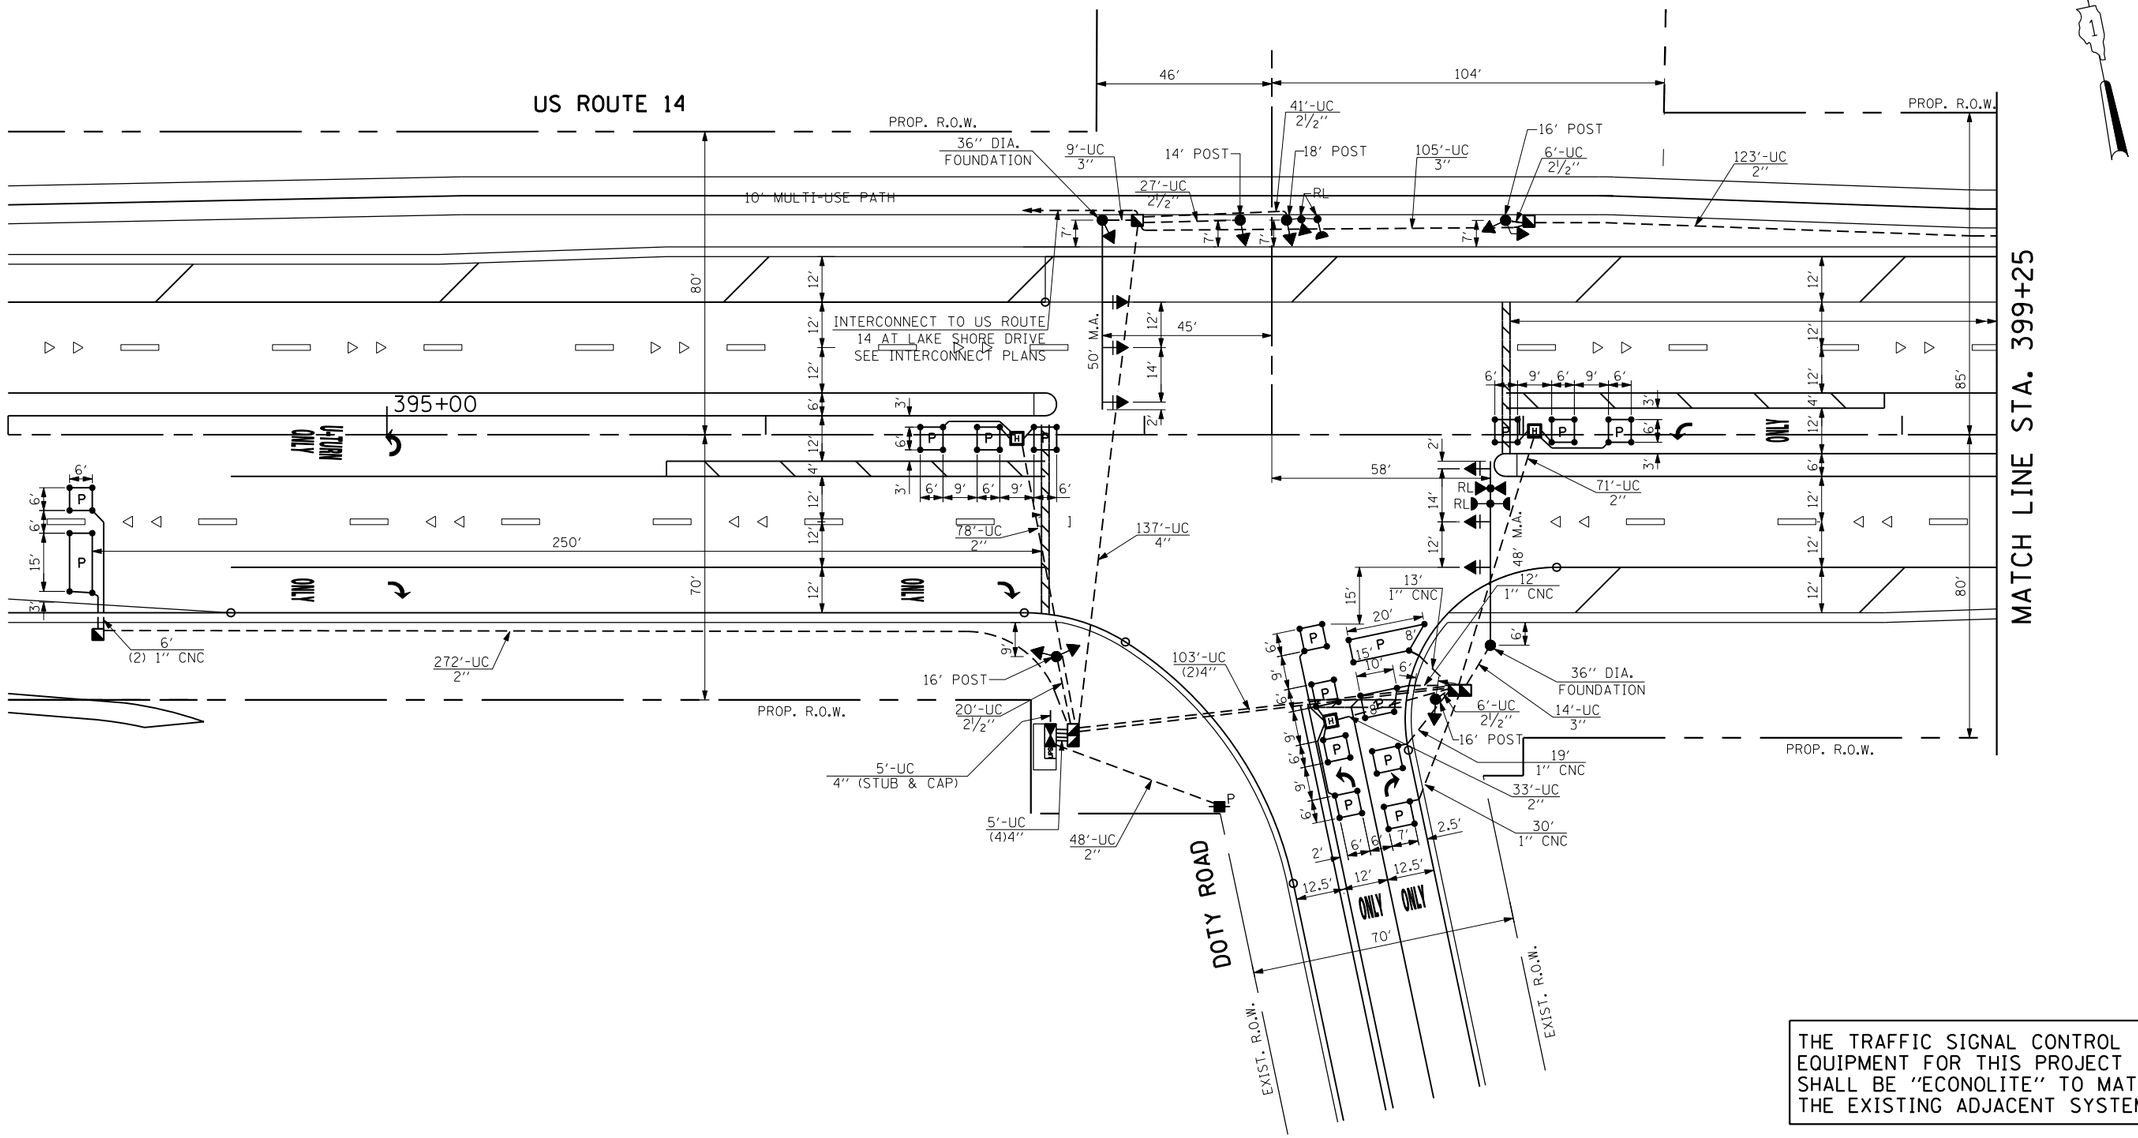


THE TRAFFIC SIGNAL CONTROL EQUIPMENT FOR THIS PROJECT SHALL BE "ECONOLITE" TO MATCH THE EXISTING ADJACENT SYSTEM.

THE CONTRACTOR SHALL RELOCATE THE EXISTING EMERGENCY VEHICLE PRIORITY SYSTEM EQUIPMENTS TO THE NEW TRAFFIC SIGNAL INSTALLATION AT US ROUTE 14 AT DOTY RD.

| | | | |
|---|---|---|---|
| FILE NAME = $FILEL$ | USER NAME = $USER$ | DESIGNED - PKG | REVISED - |
| | | DRAWN - EA, MG | REVISED - |
| | PLOT SCALE = $SCALE$ | CHECKED - PKG | REVISED - |
| | PLOT DATE = $DATE$ | DATE - 11/6/2013 | REVISED - |

**STATE OF ILLINOIS**
**DEPARTMENT OF TRANSPORTATION**

**TRAFFIC SIGNAL INSTALLATION PLAN**
**US ROUTE 14 AT DOTY ROAD (SHEET 1 OF 2)**

SCALE: 1"=20' | SHEET NO. OF SHEETS | STA. TO STA.

| F.A.P. RTE. | SECTION | COUNTY | TOTAL SHEETS | SHEET NO. |
|---|---|---|---|---|
| 305 | 27R-2 | MCHENRY | 673 | 446 |
| | | CONTRACT NO. 62268 | | |

FED. ROAD DIST. NO. _ | ILLINOIS | FED. AID PROJECT