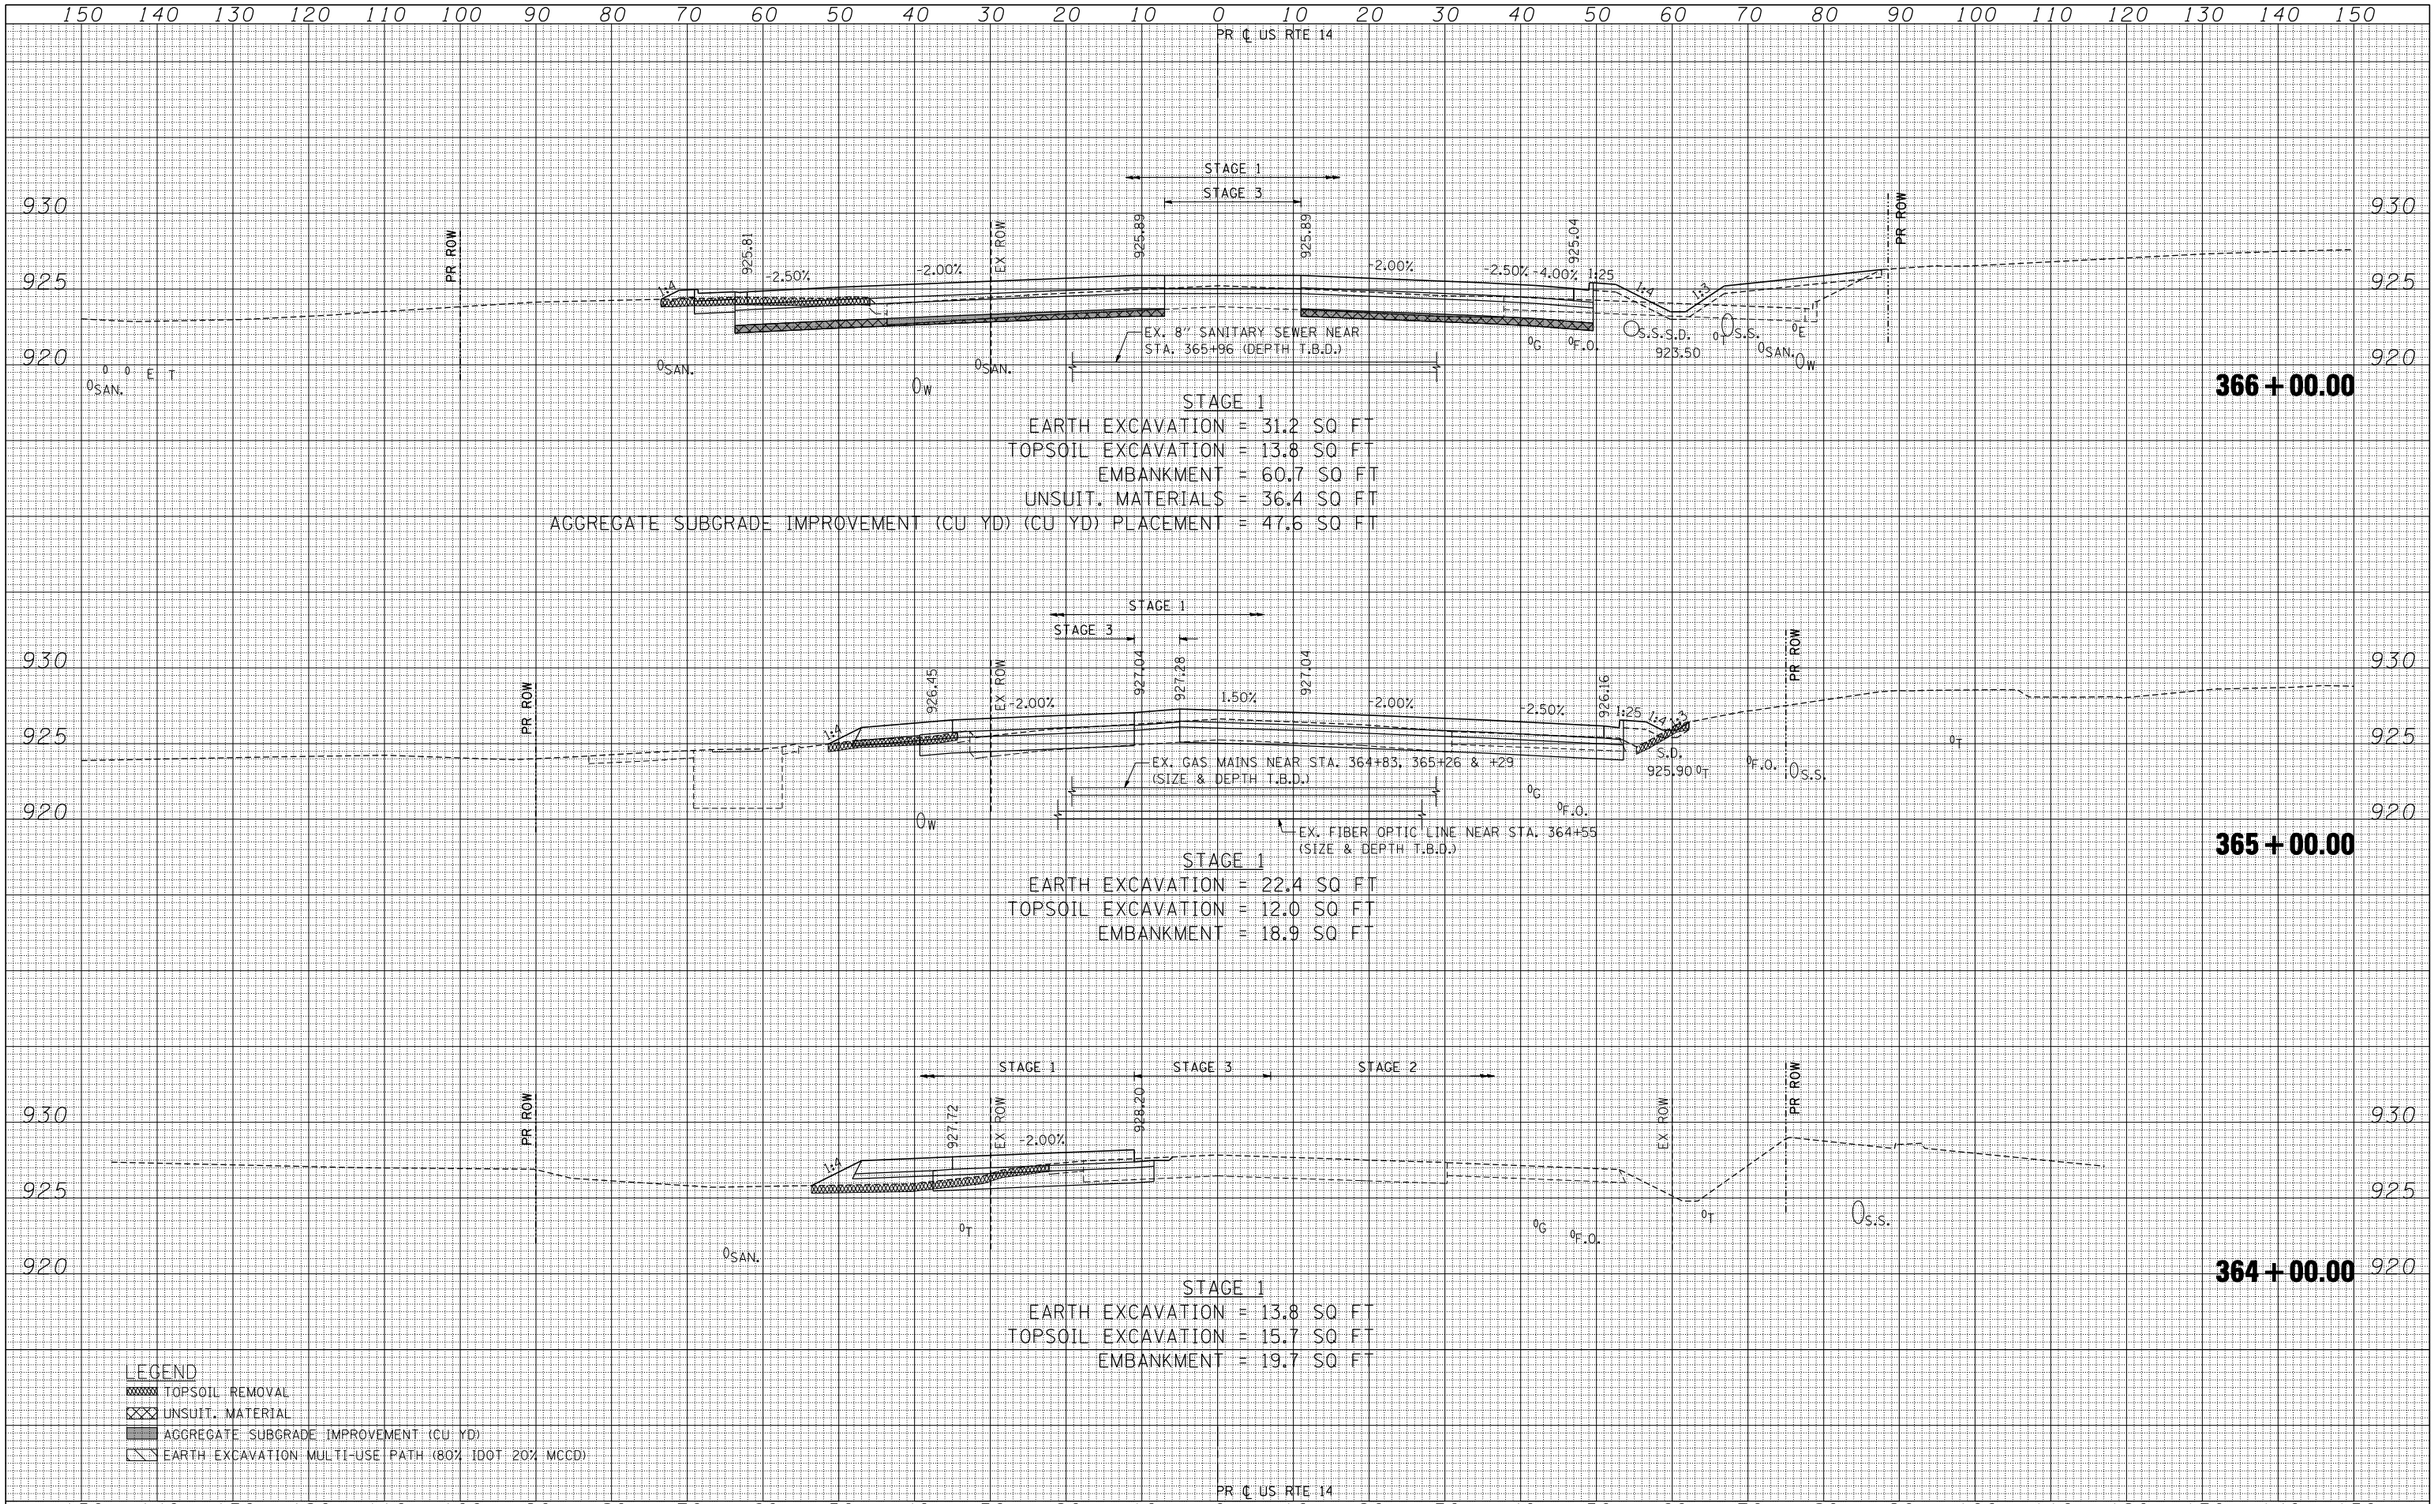

FILE NAME = $FILEL$	USER NAME = $USER$	DESIGNED -	REVISED -	STATE OF ILLINOIS DEPARTMENT OF TRANSPORTATION	U.S. ROUTE 14 CROSS SECTIONS	F.A.P. RTE.	SECTION	COUNTY	TOTAL SHEETS	SHEET NO.
exp. exp U.S. Services Inc. Chicago, IL BUILDINGS·EARTH & ENVIRONMENT·ENERGY INDUSTRIAL·INFRASTRUCTURE·SUSTAINABILITY		DRAWN - AG	REVISED -			305	27R-2	MCHENRY	673	506
	PLOT SCALE = $SCALE$	CHECKED - BRH	REVISED -					CONTRACT NO. 62268		
	PLOT DATE = $DATE$	DATE - 11/01/13	REVISED -		SCALE: HORIZ. 1" = 10' VERT. 1" = 5' STA. 364+00.00 TO STA. 366+00.00			ILLINOIS FED. AID PROJECT		

FINAL SURVEY — NOTE BOOK NO. — SURVEYED / PLOTTED / TEMPLATE / AREAS / AREAS CHECKED — BY — DATE

ORIGINAL SURVEY — NOTE BOOK NO. — SURVEYED / PLOTTED / TEMPLATE / AREAS / AREAS CHECKED — BY — DATE