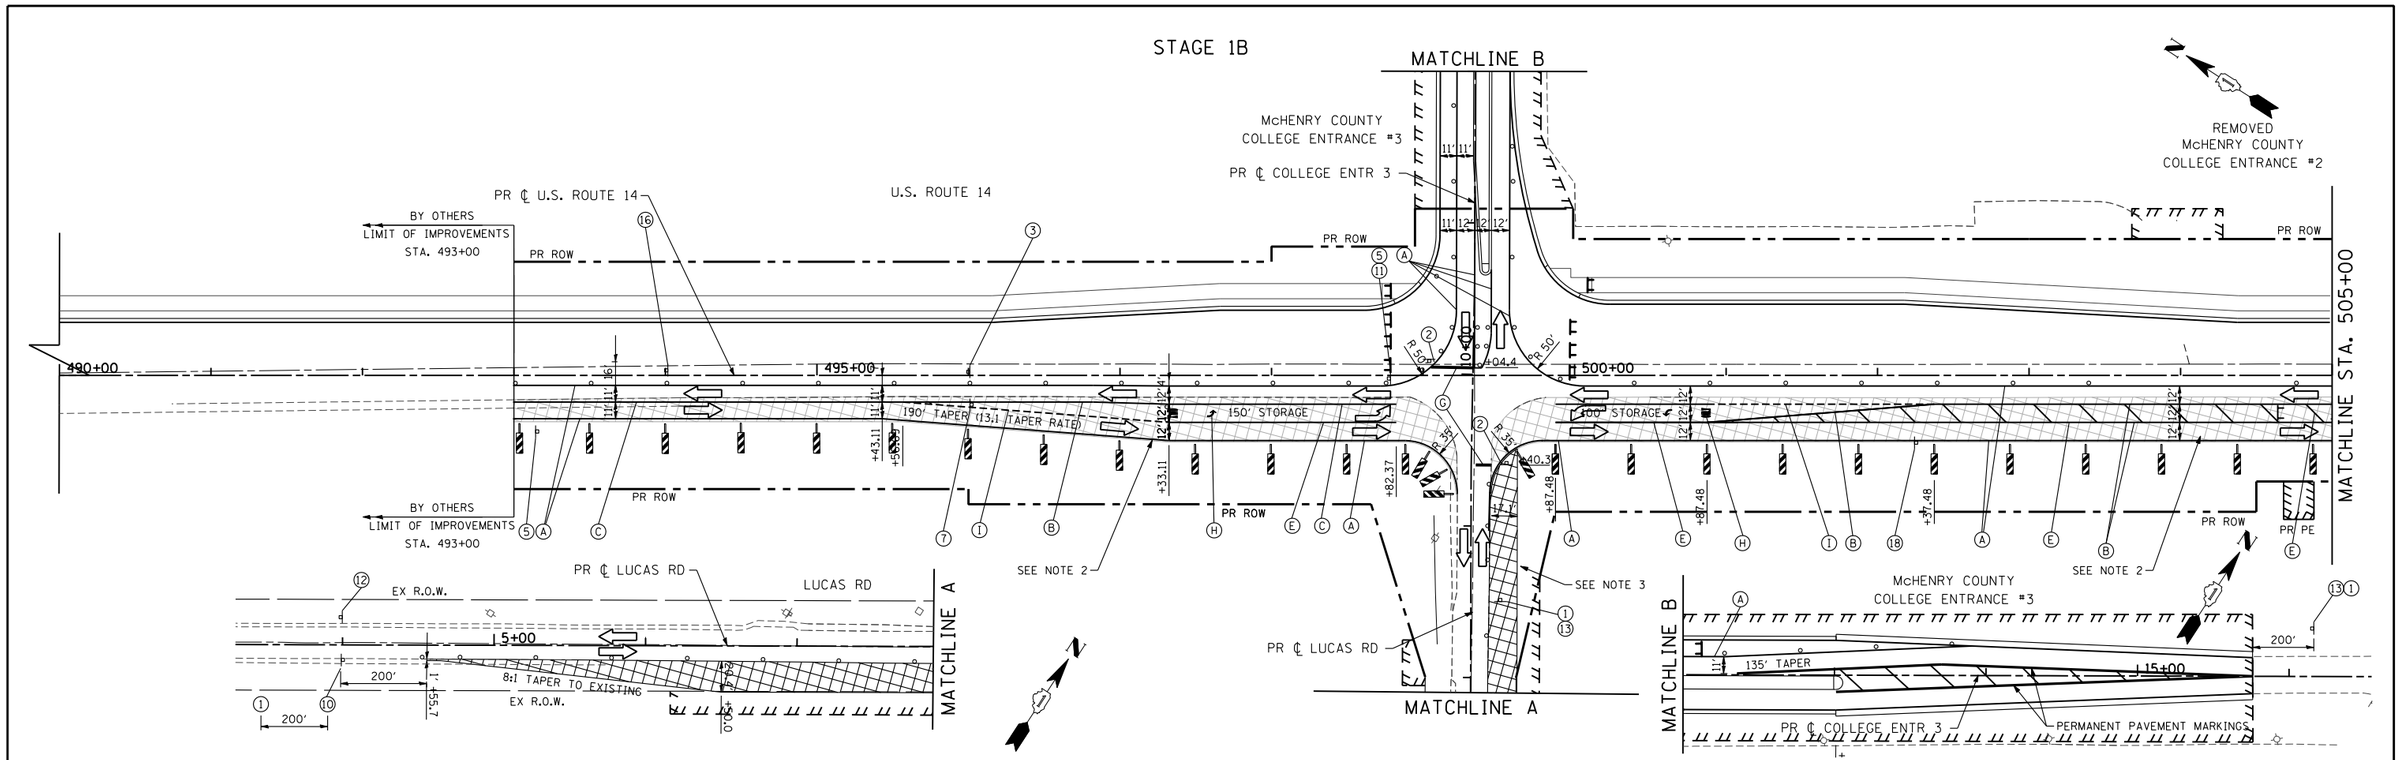

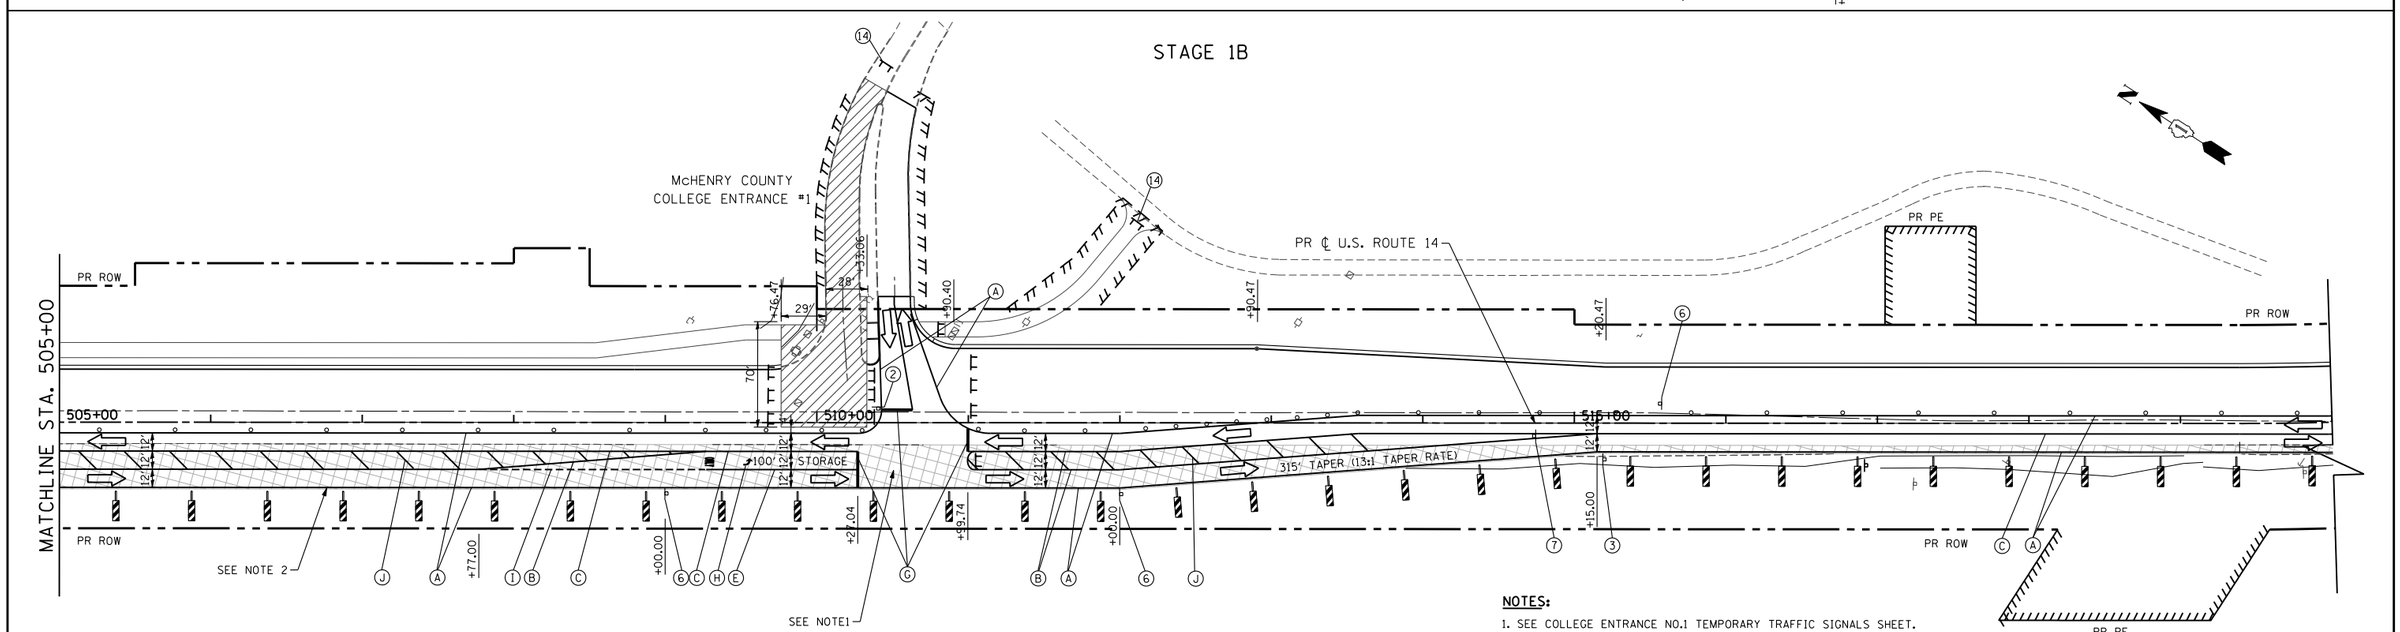

NOTES:

1. SEE COLLEGE ENTRANCE NO.1 TEMPORARY TRAFFIC SIGNALS SHEET.
2. TEMPORARY PAVEMENT BUILT IN PRE-STAGE 1.
3. TEMPORARY PAVEMENT BUILT FOR STAGE 2.
4. SEE SHEET 59 FOR MAINTENANCE OF CONSTRUCTION GENERAL NOTES, SEQUENCE OF CONSTRUCTION AND TEMPORARY TRAFFIC SIGN LEGEND.
5. UTILIZE THE EXISTING SPEED LIMIT SIGNS WITHIN CONSTRUCTION LIMITS UNLESS NOTED OTHERWISE. THE SIGNS SIZES SHALL MATCH THE SIZES OF THE EXISTING SIGNS IN FIELD.

0 50' 100'
1" = 50'

FILE NAME = s:\1606\cadd sheets\D162517-sht-staging1B.dgn	USER NAME = _USERNAME_	DESIGNED - JPW	REVISED -	STATE OF ILLINOIS DEPARTMENT OF TRANSPORTATION	MAINTENANCE OF TRAFFIC PLAN US ROUTE 14 STAGE 1B	F.A. RTE. 305	SECTION 27R-3	COUNTY MCHENRY	TOTAL SHEETS 431 / SHEET NO. 78
	PLOT SCALE = 100.0000 ' / IN.	DRAWN - JPW	REVISED -					CONTRACT NO. 62517	
	PLOT DATE = 10/9/2013	CHECKED - MGZ	REVISED -						
		DATE - 10/15/2013	REVISED -		SCALE: 1"=50' / SHEET NO. 78 OF 431 SHEETS / STA. 490+00 TO STA. 520+00		ILLINOIS FED. AID PROJECT		